



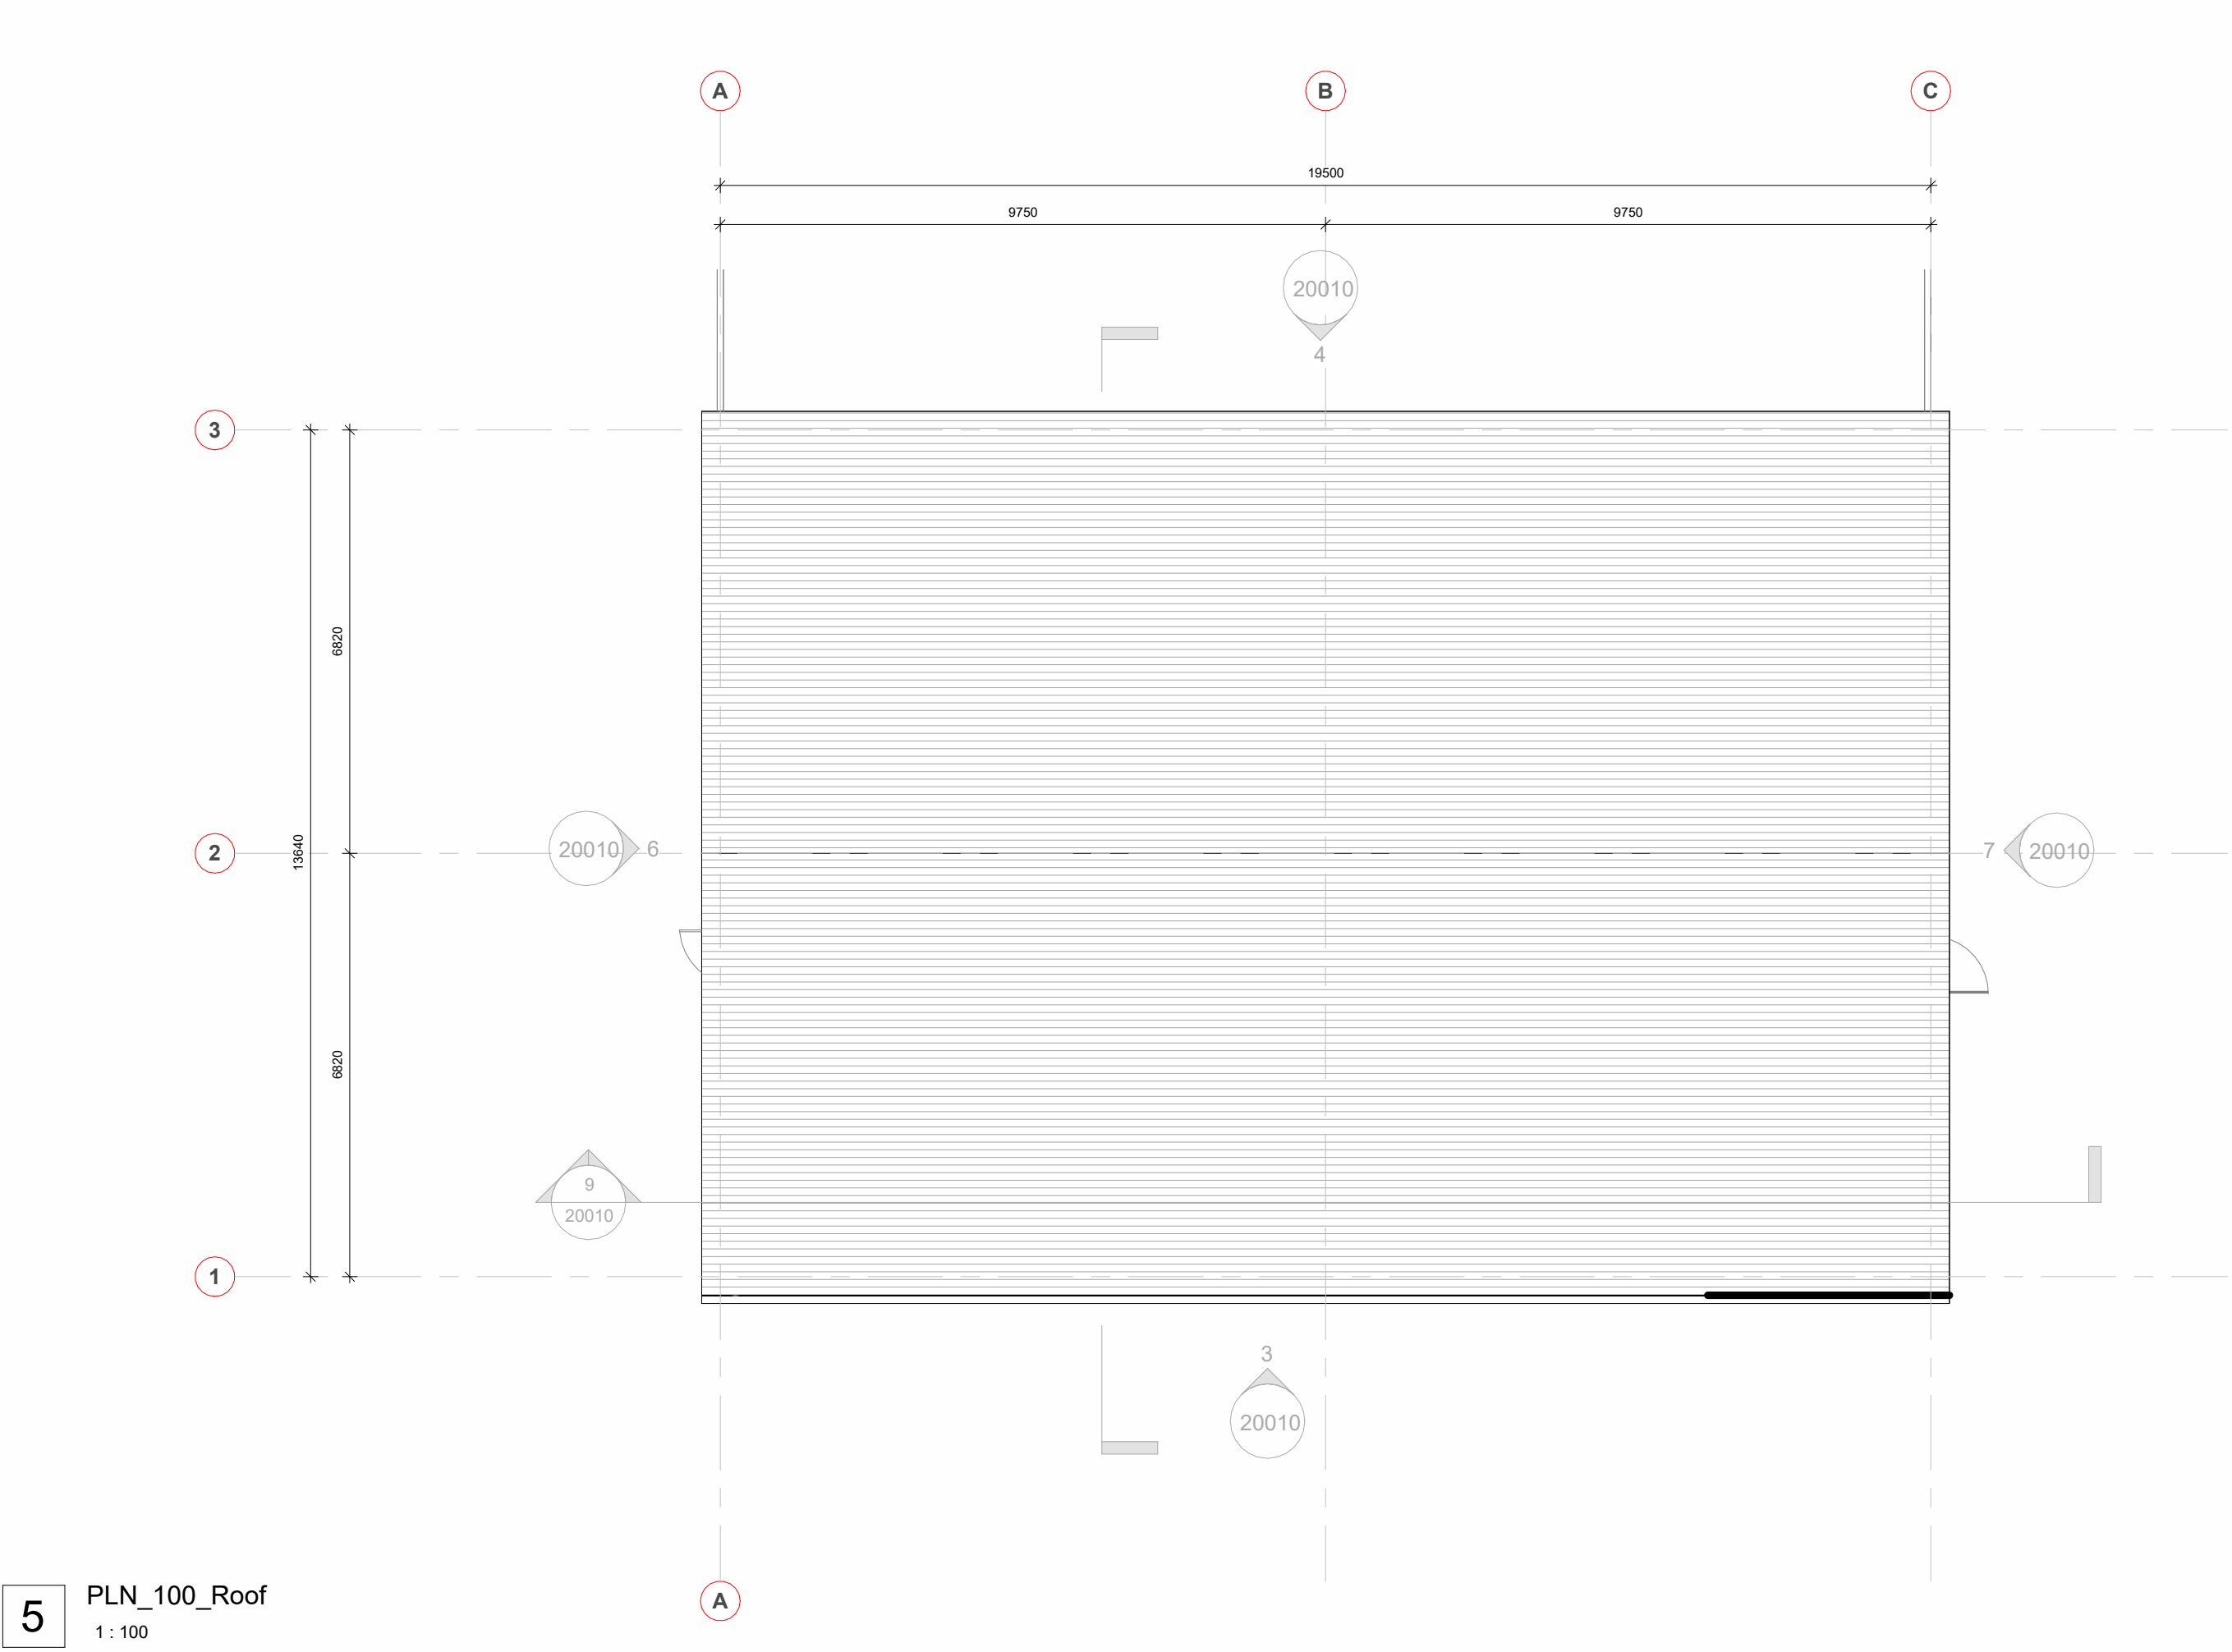

5 PLN_100_Roof
1:100

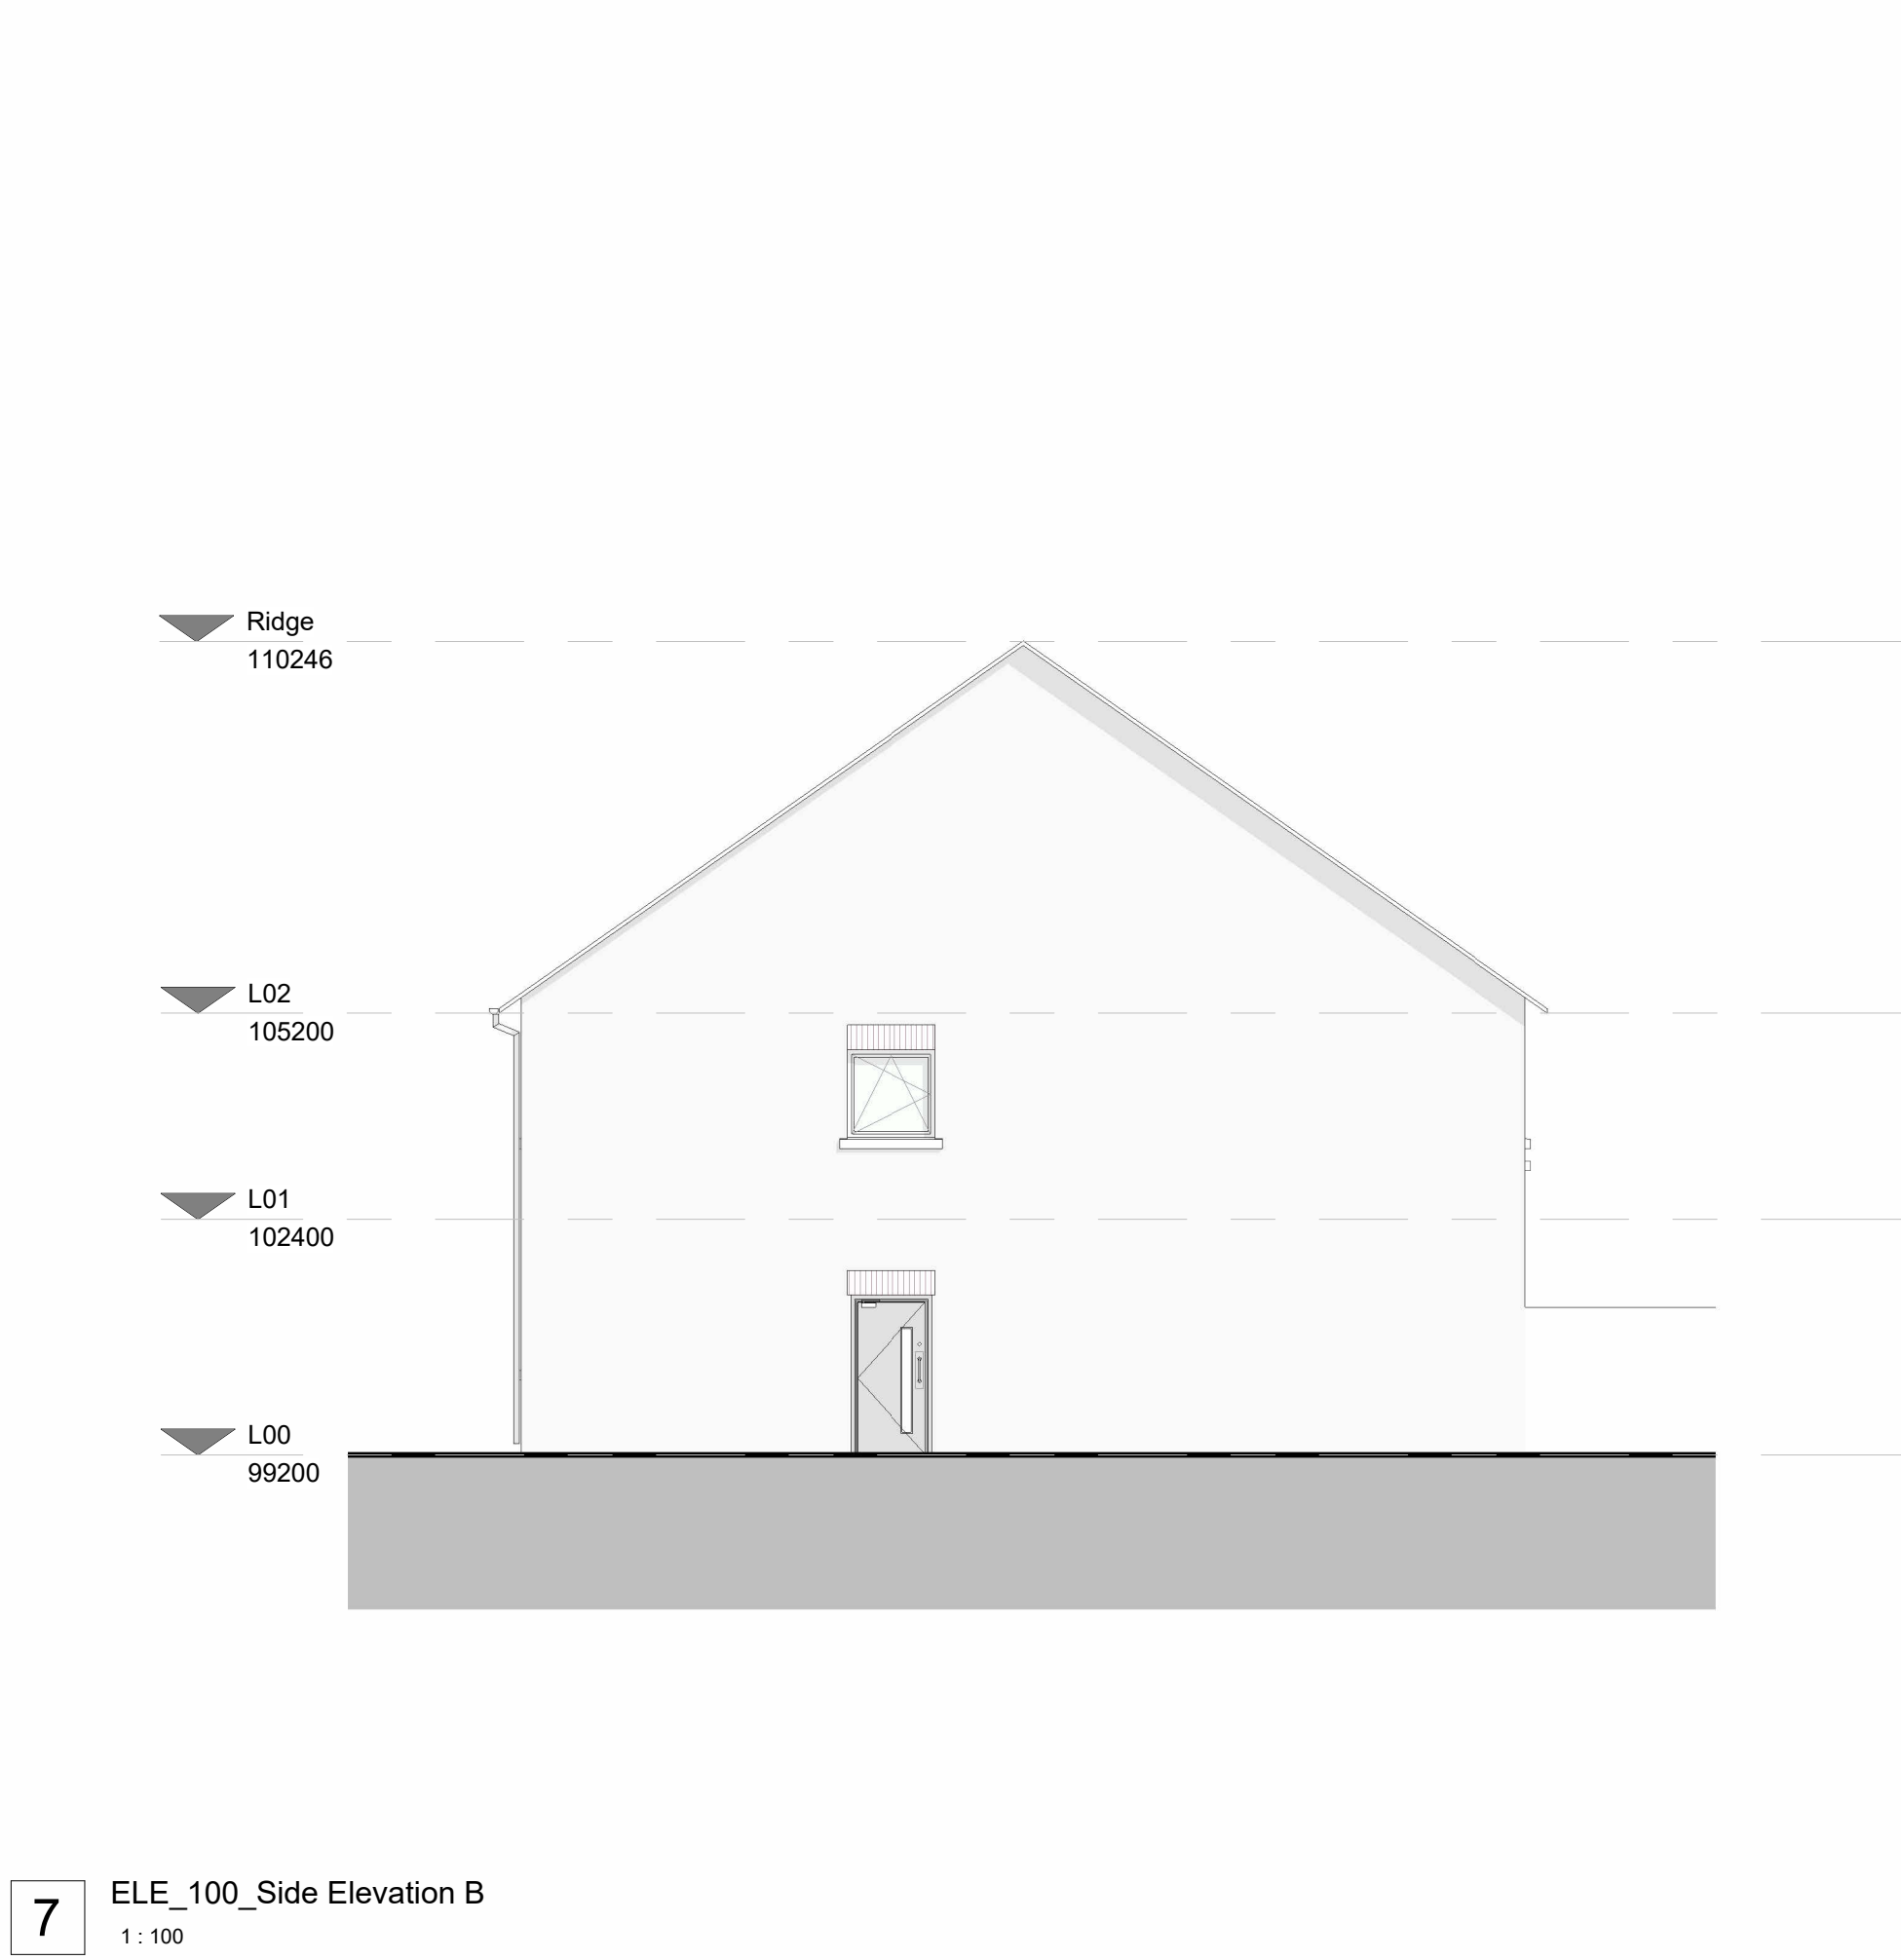


7 ELE_100_Side Elevation B
1:100




4 ELE_100_Rear Elevation
1:100



2 PLN_100_First Floor
1:100

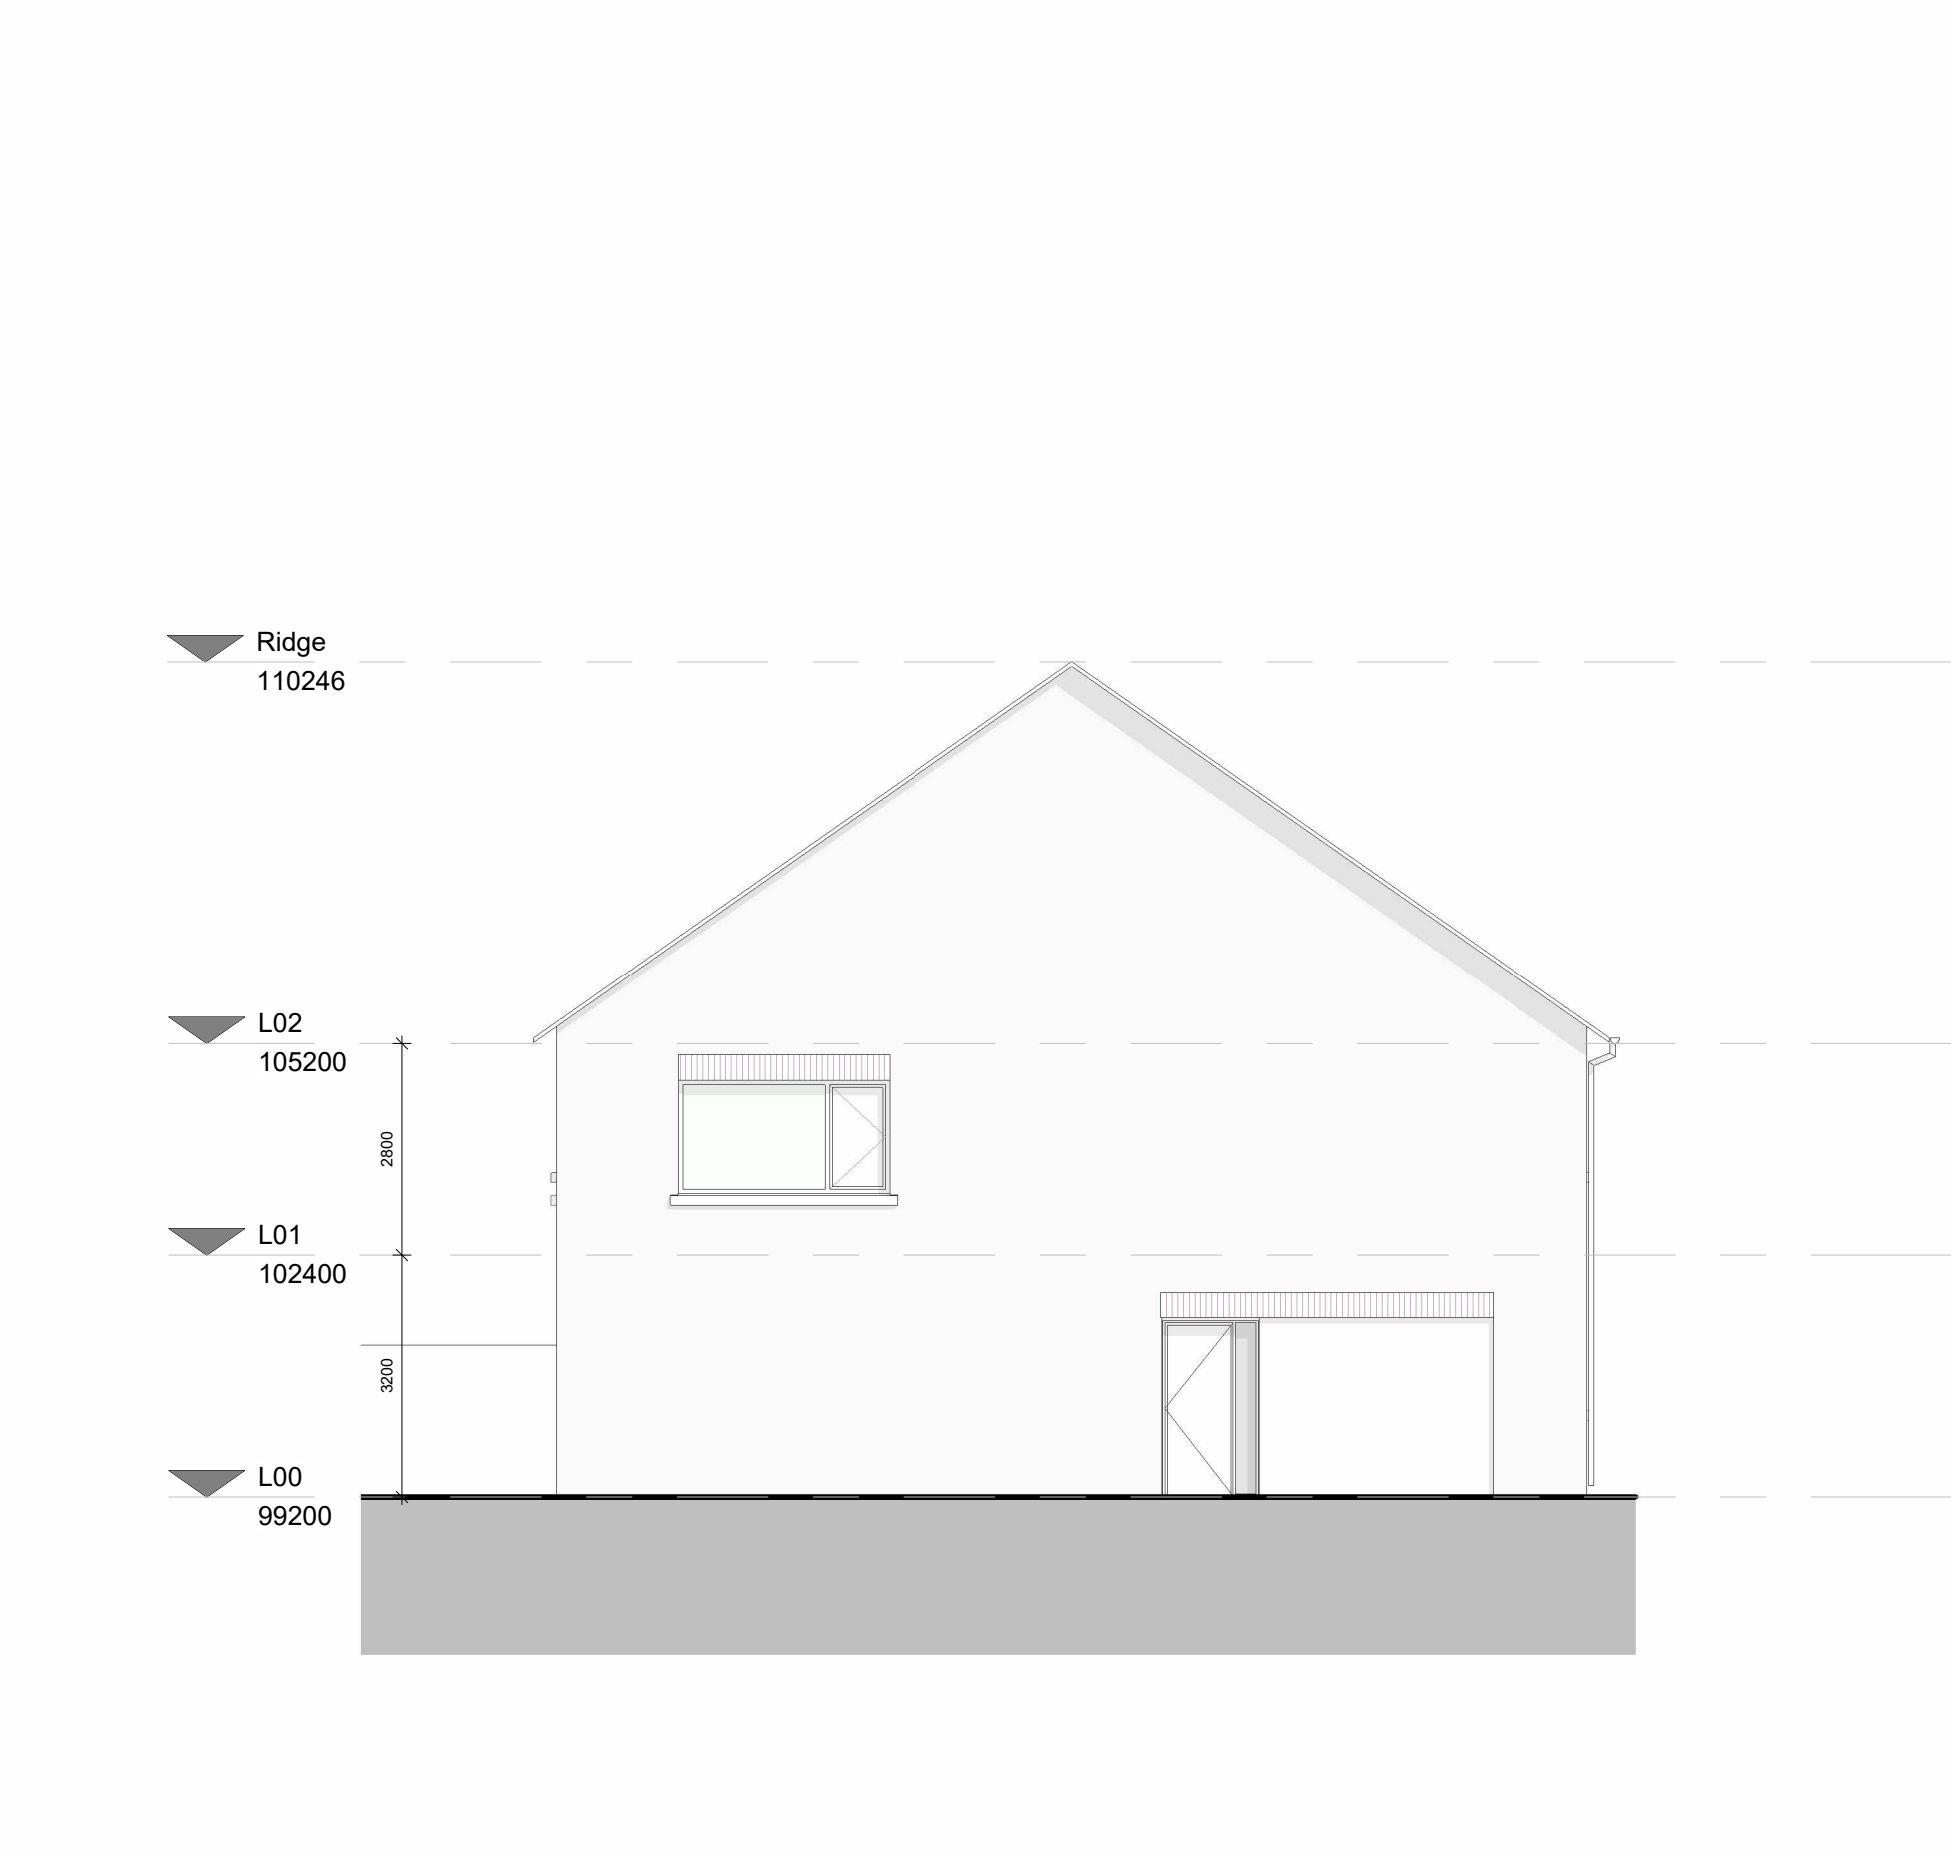


6 ELE_100_Side Elevation A
1:100

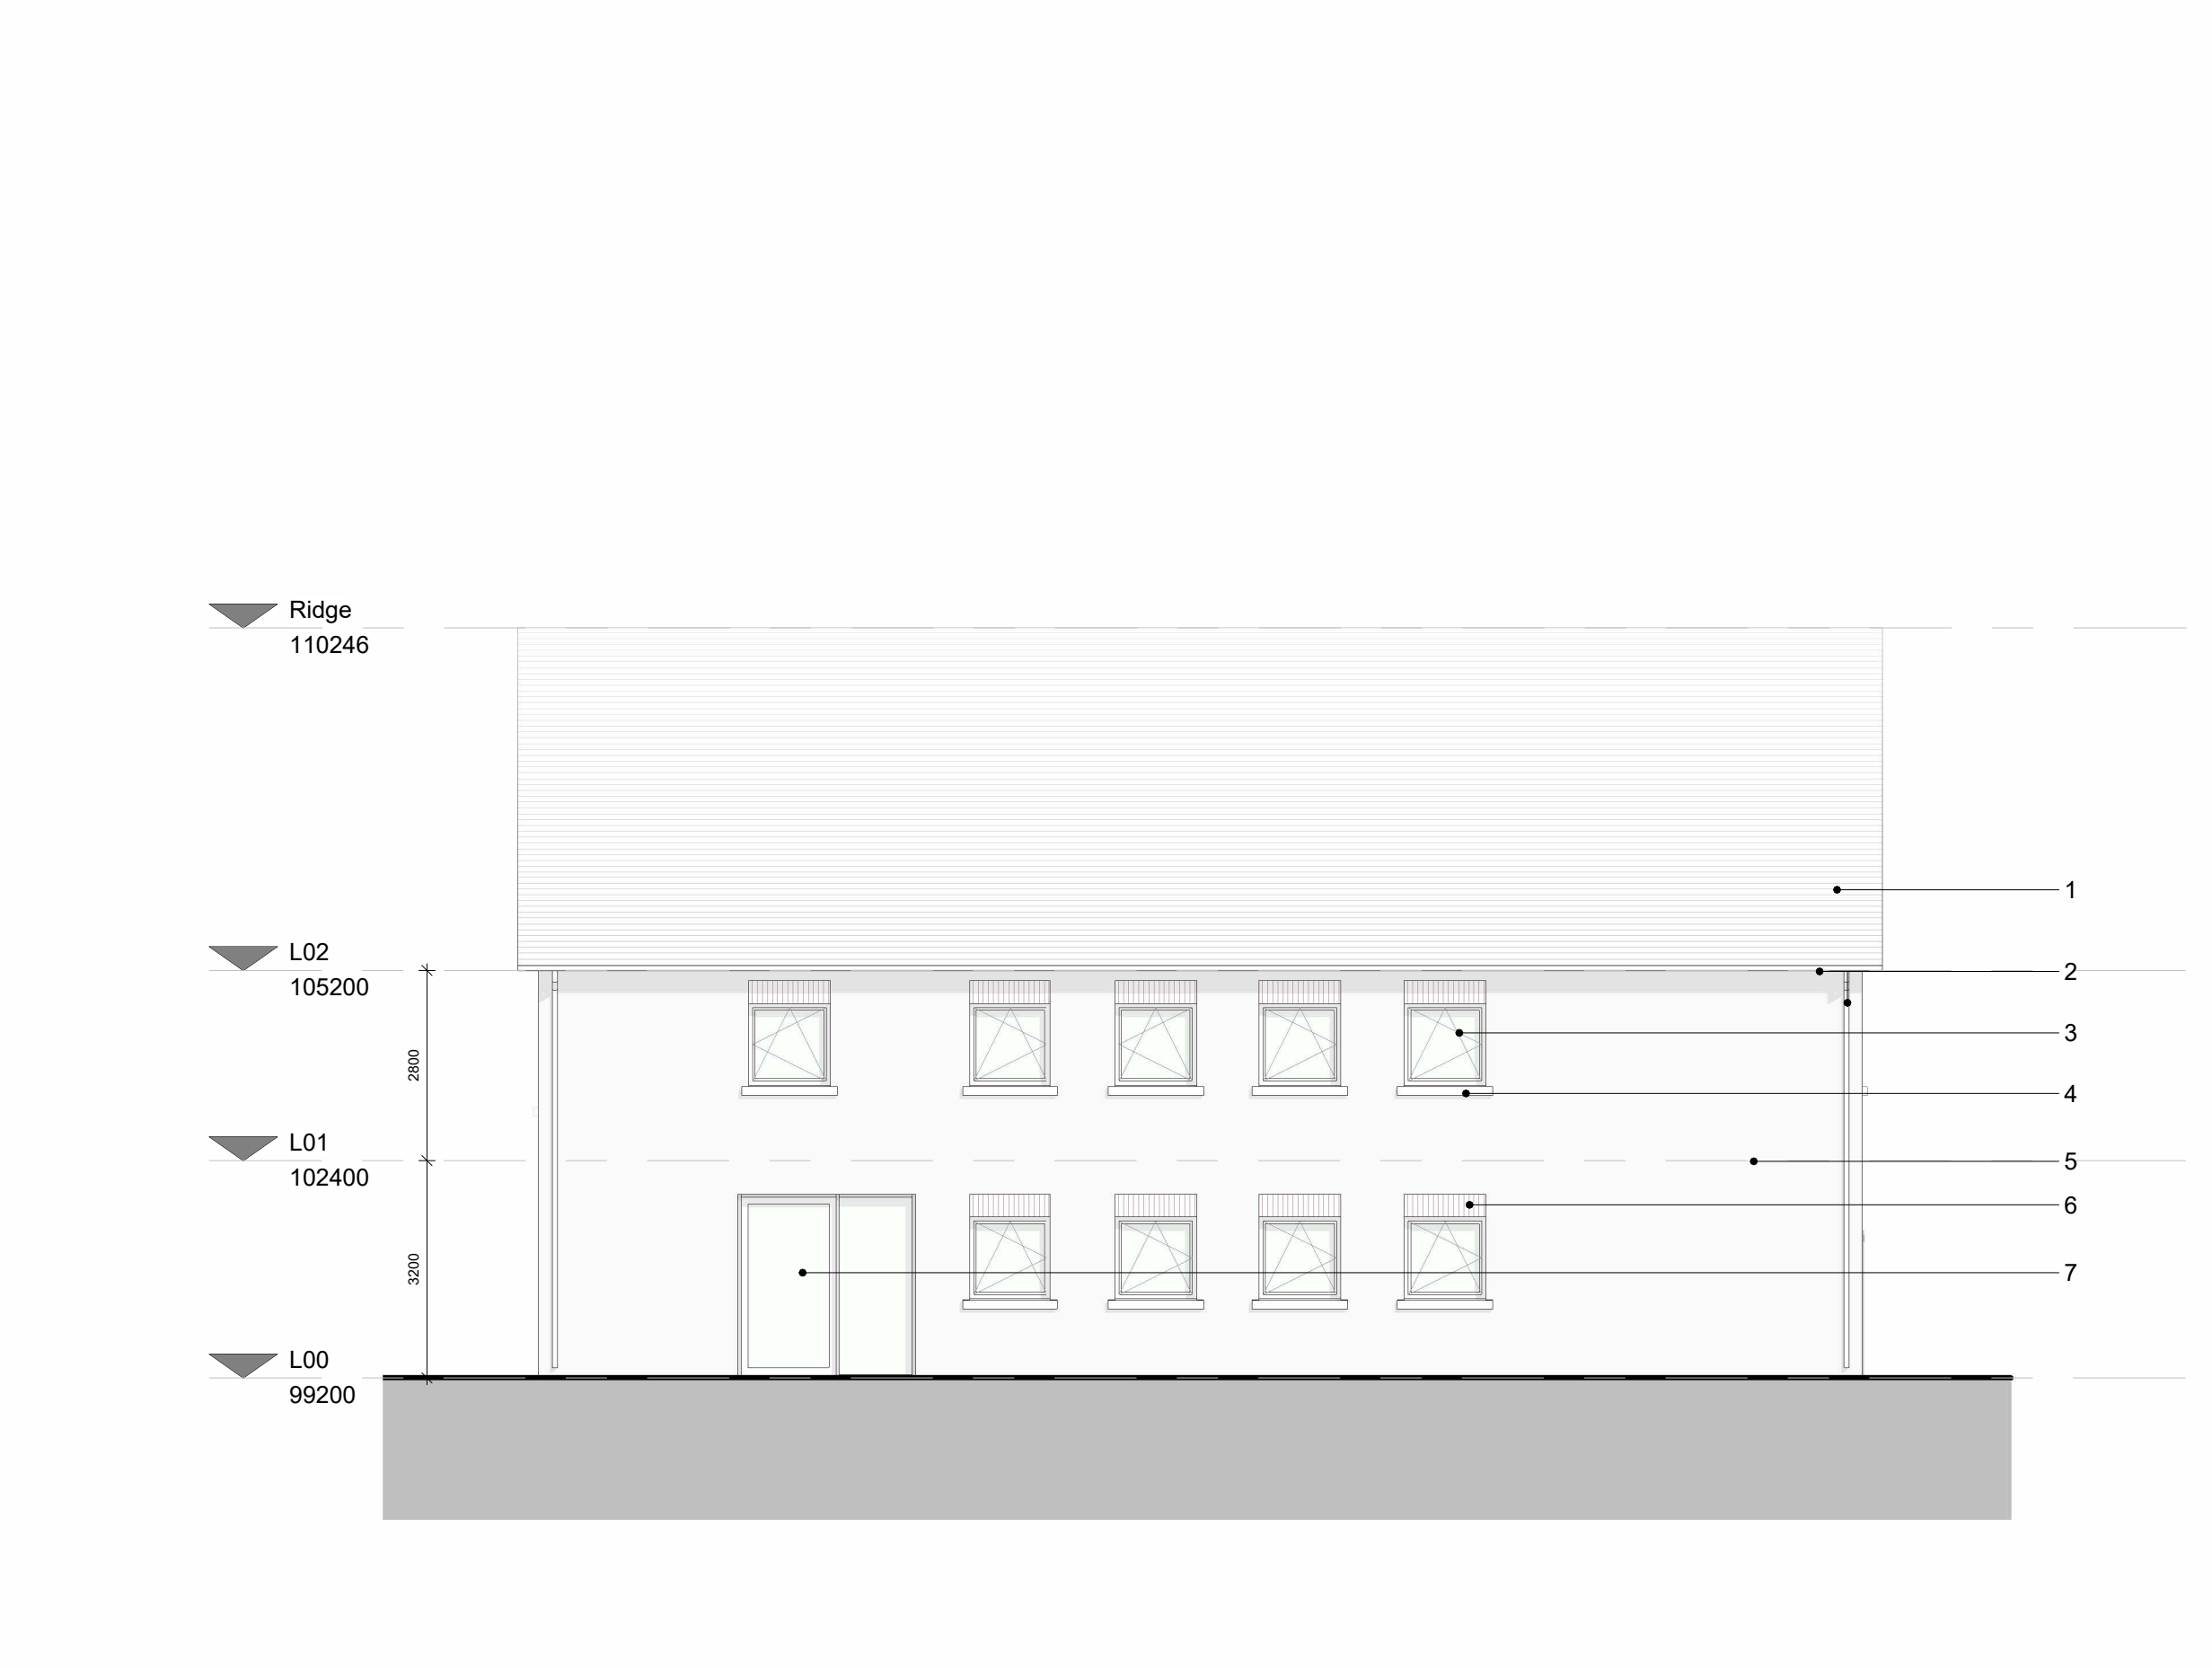


3 ELE_100_Front Elevation
1:100



1 PLN_100_Ground Floor
1:100

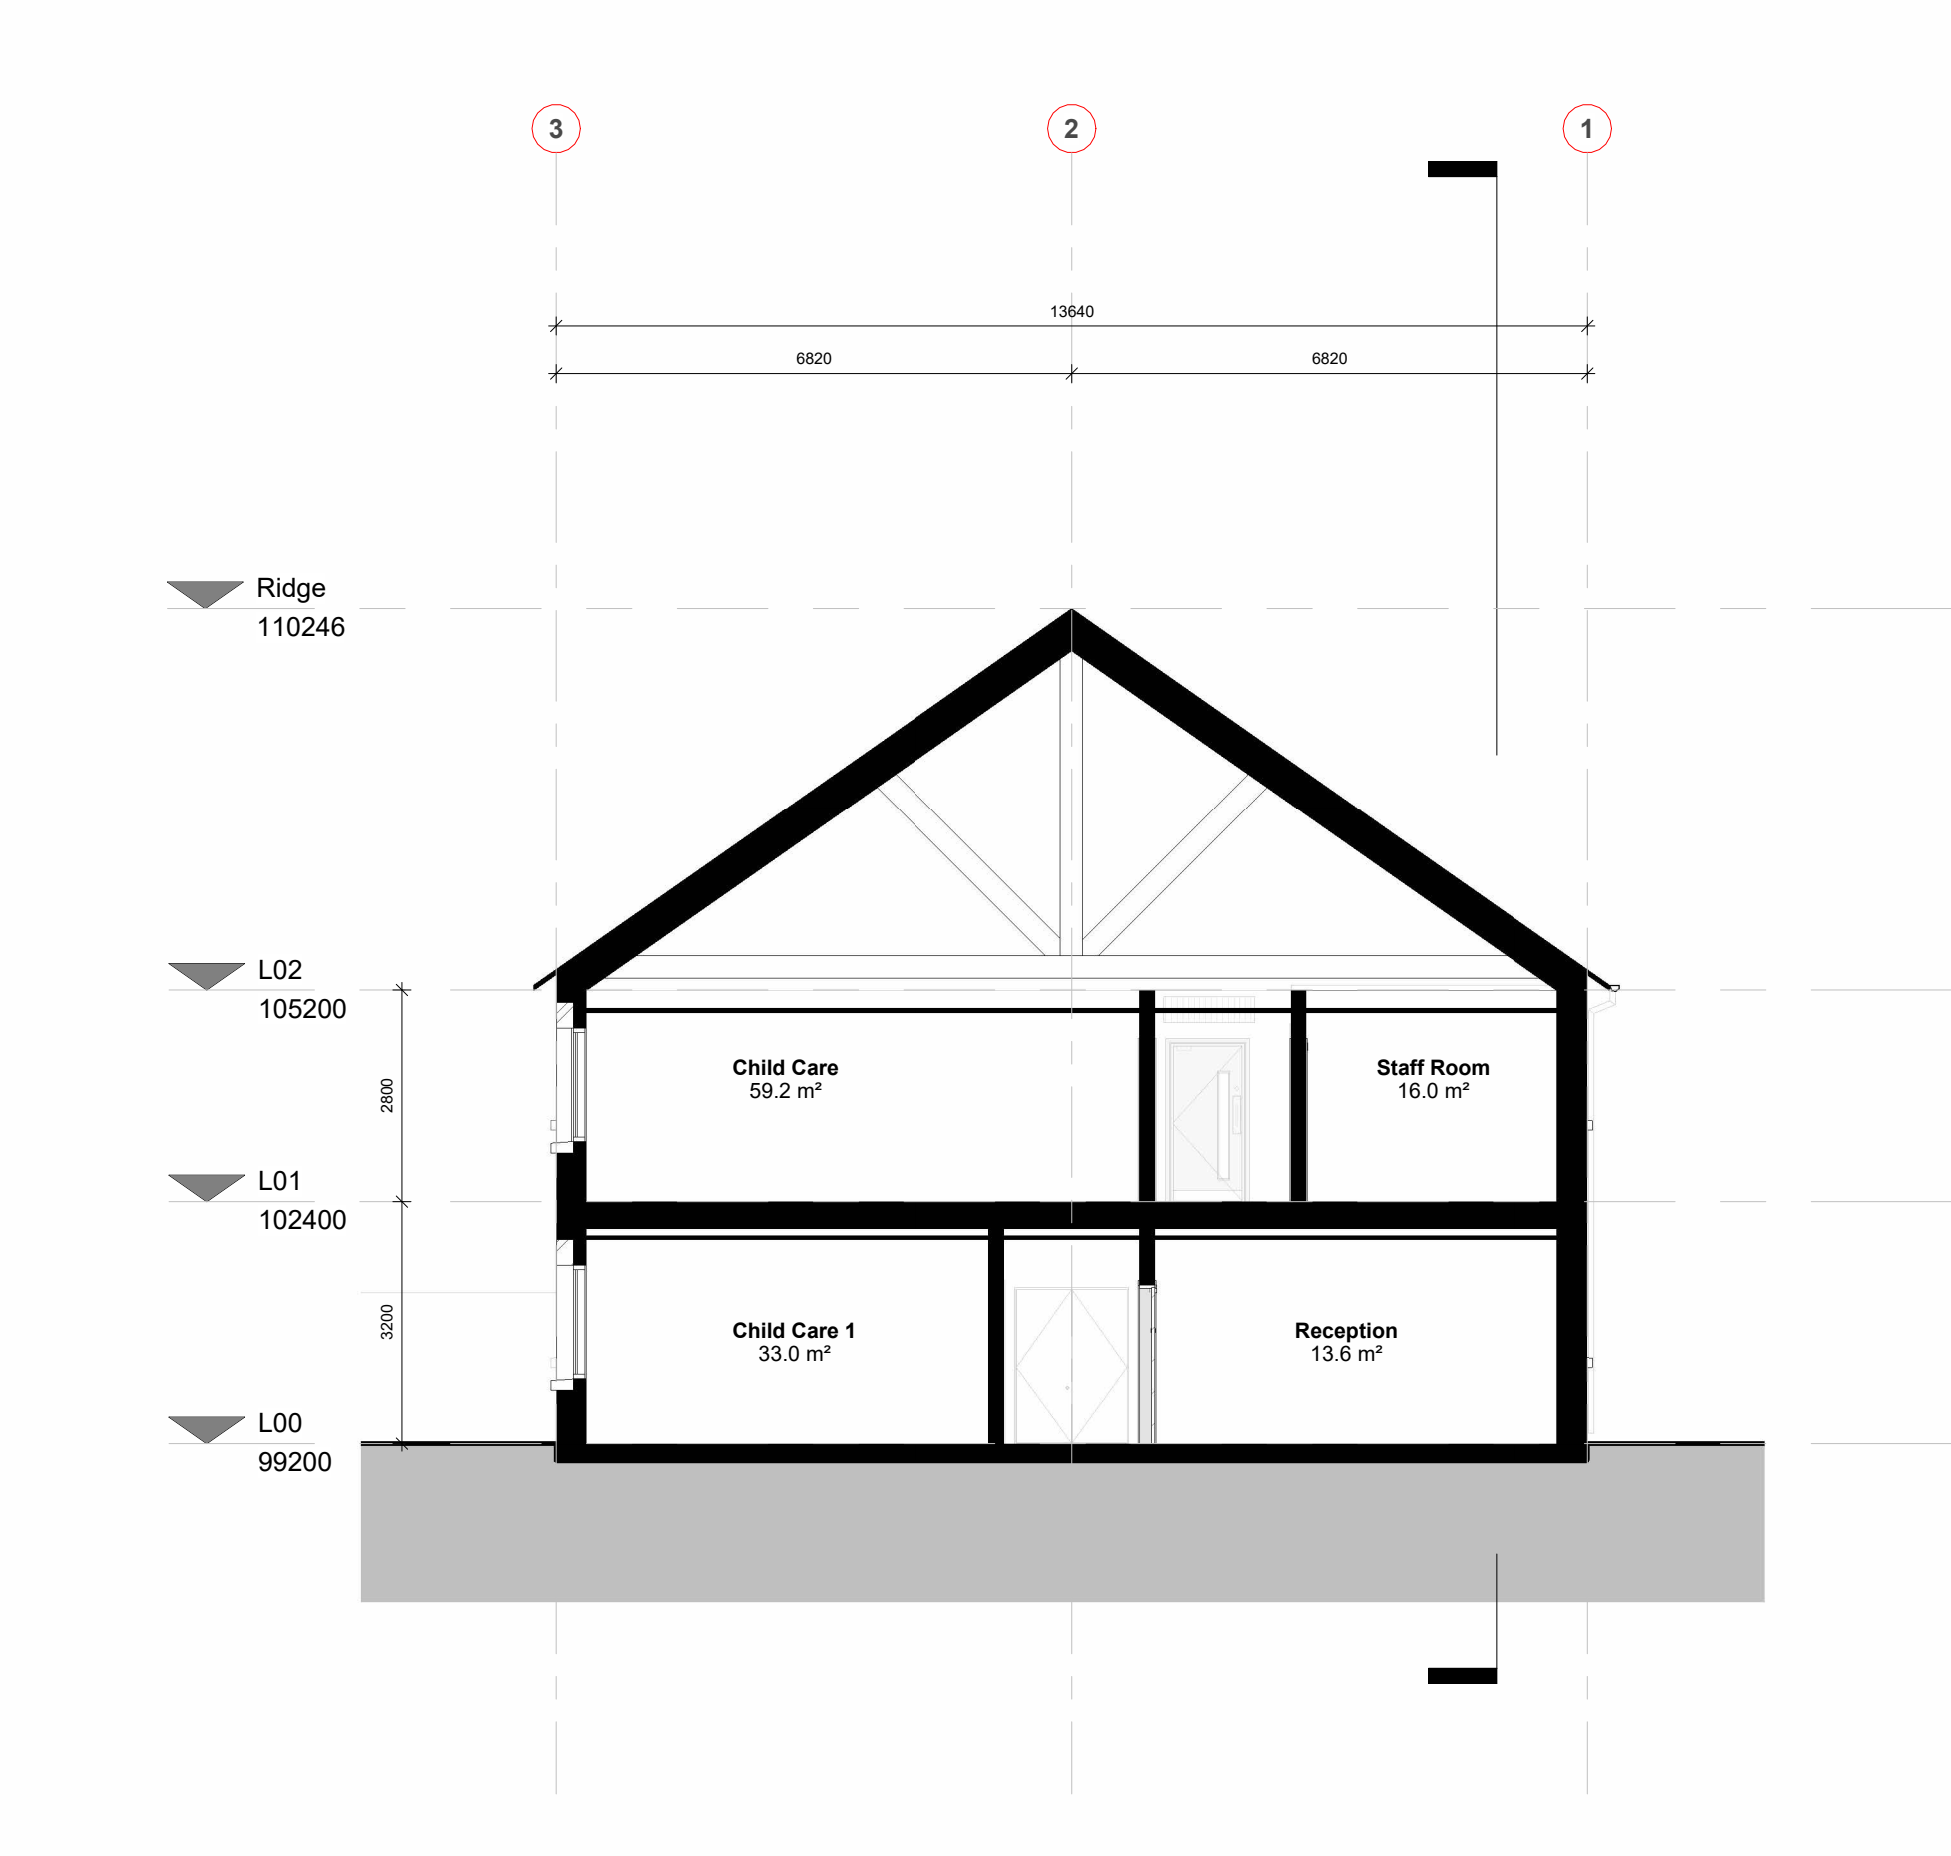

8 SEC_100_Section A-A
1:100

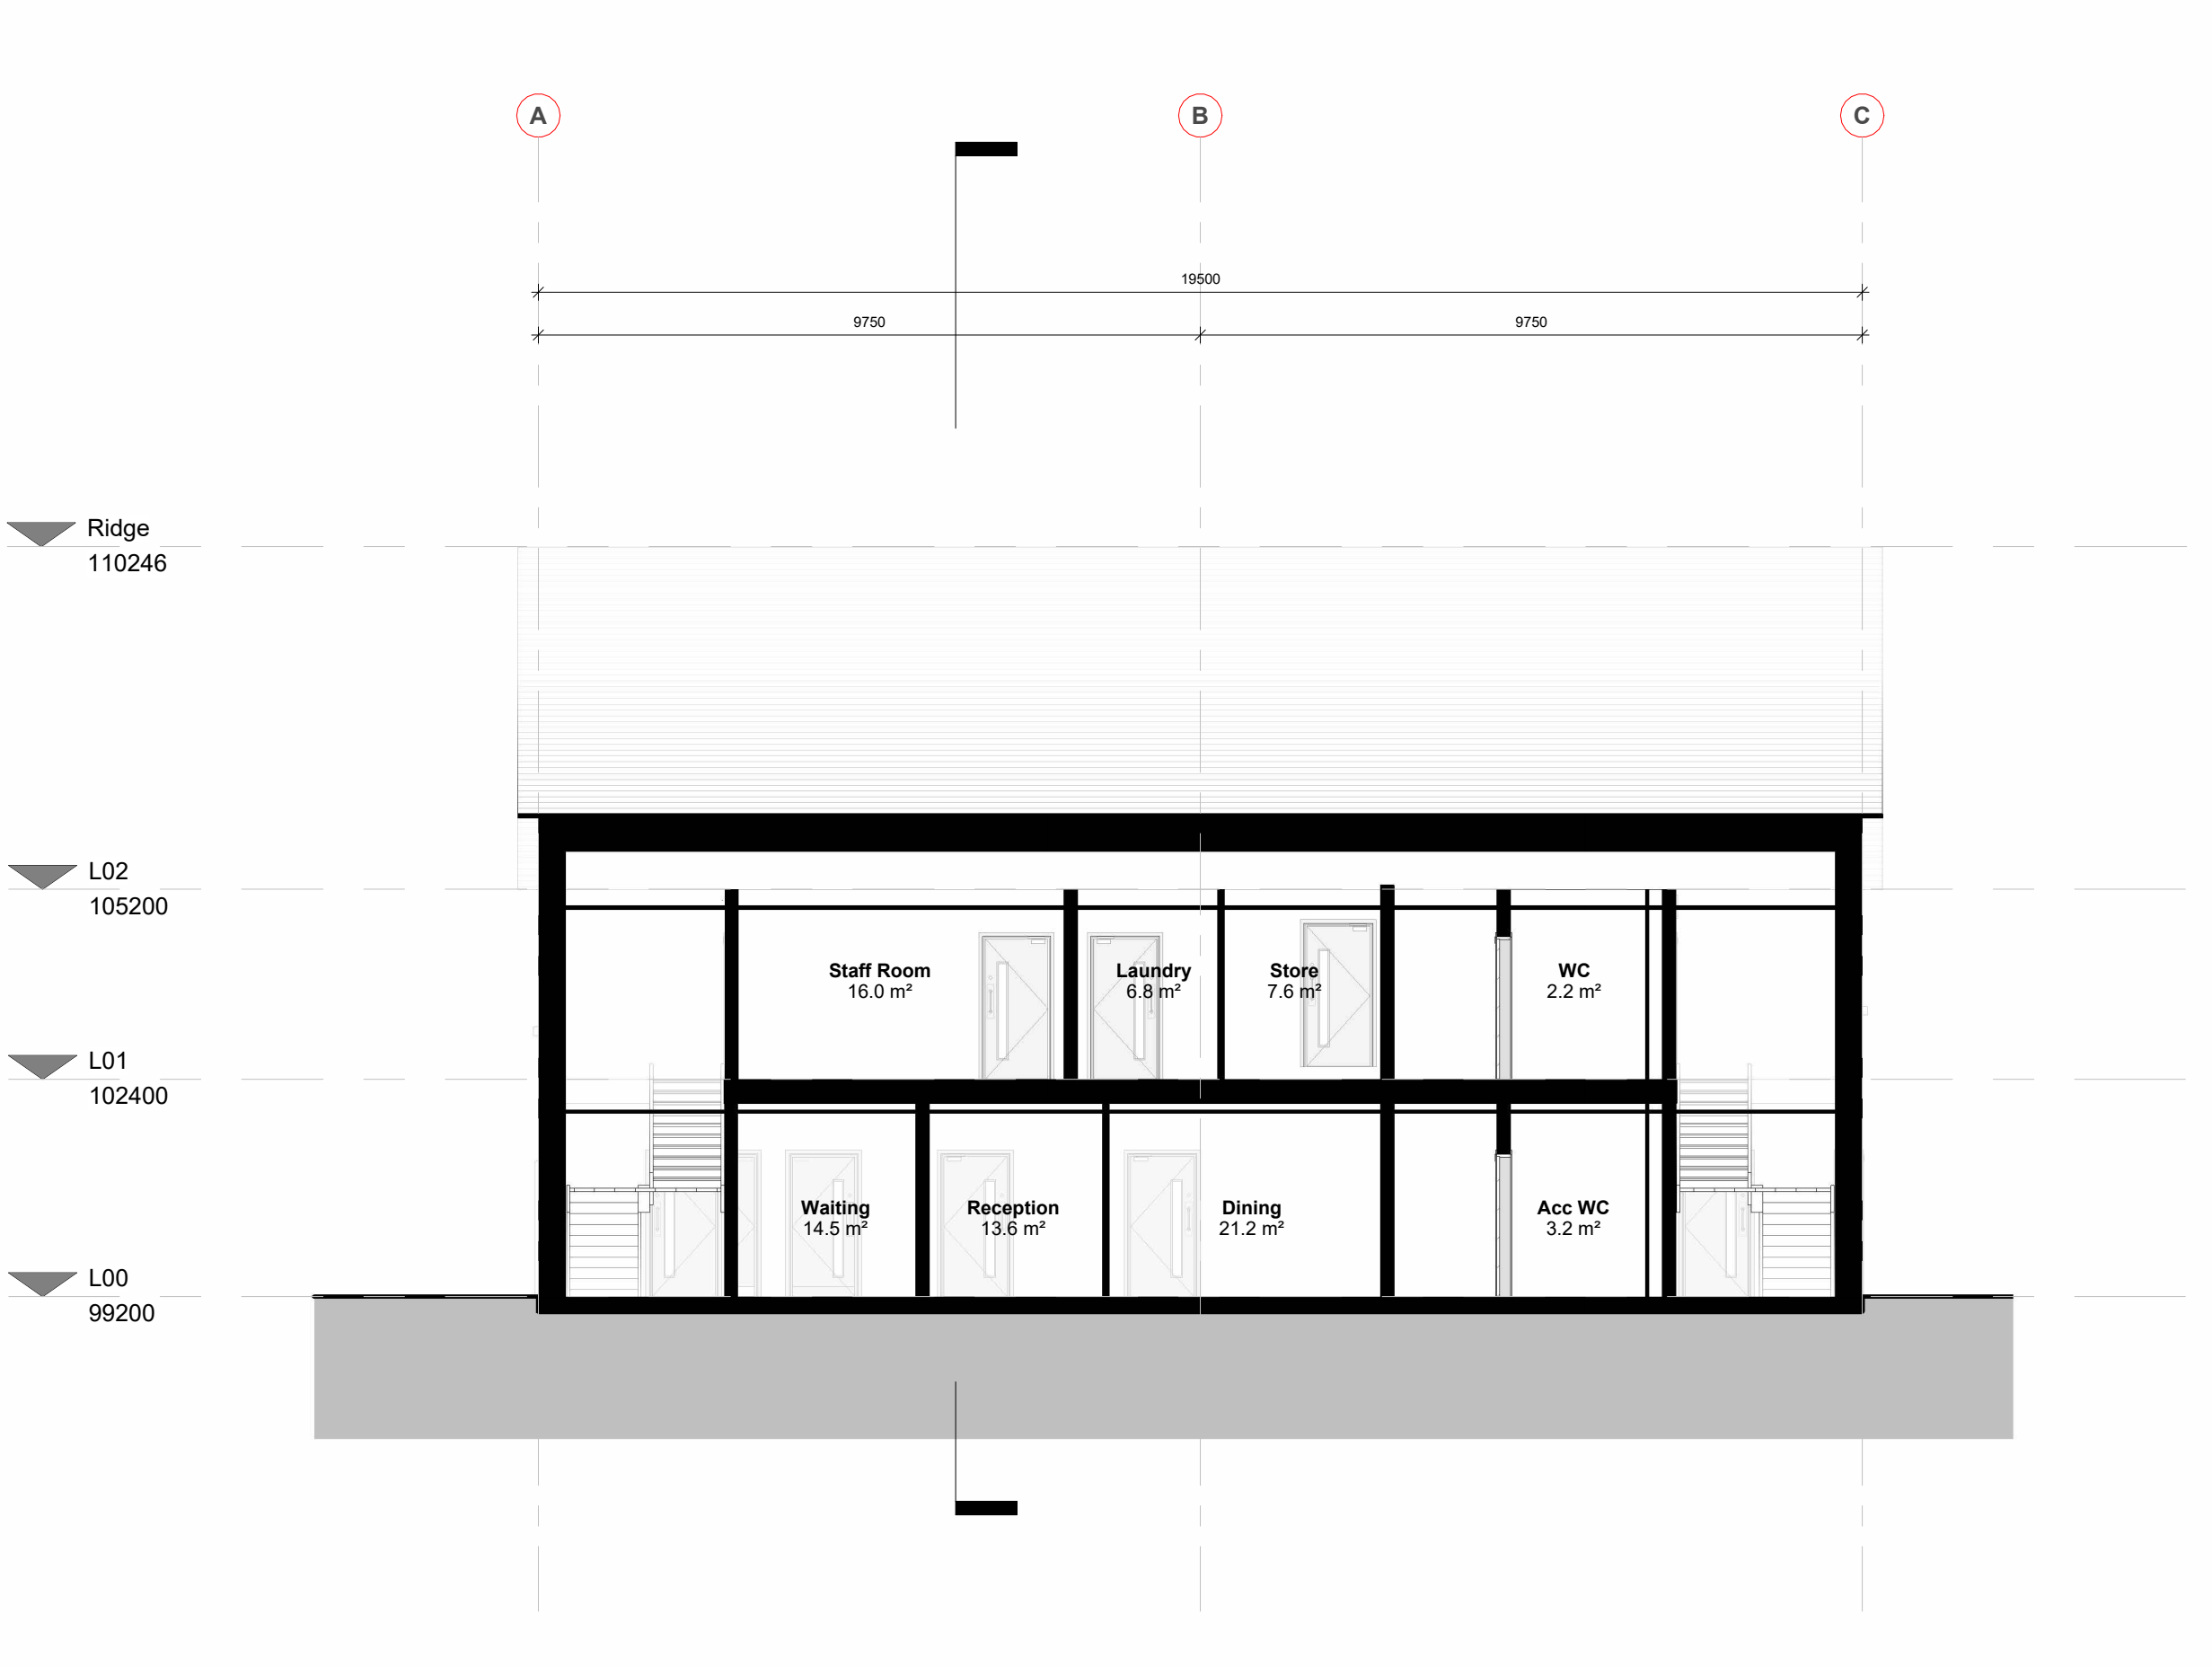


9 SEC_100_Section B-B
1:100

Notes & Key:
Dimensions are not to be scaled from on this document. Notify
Howells of discrepancies affecting the information shown. This
drawing is copyright of Howells, the trading name of Glenn Howells
Architects Limited.

Proposed Creche Area -
Ground Floor Area: 240.3m²
First Floor Area: 240.3m²
Gross Floor Area: 480.6m²

Material Key
01 - Selected slate roof tiles
02 - Selected half round gutter and round downpipes
03 - Double glazed window with selected frame colour
04 - Concrete window sill
05 - Painted plastered walls in selected colour
06 - Soldier brick course
07 - Front door to selected colour and frame to match windows

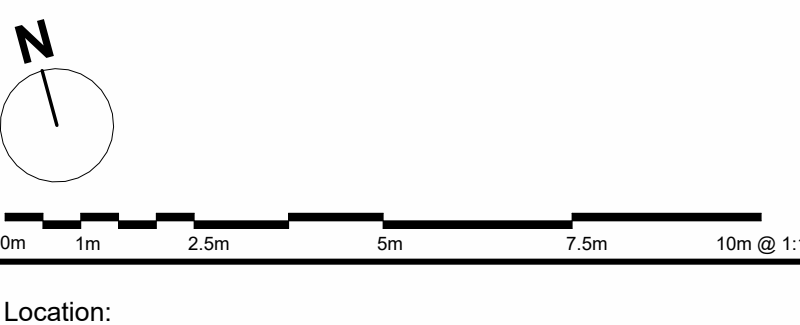

Status:
PLANNING ISSUE
Revision History: P01 Issued for planning
Checked: SJ
09/07/2026
HWS

Project & Client:
Ballykeeran Gardens, Cornamaddy working with
Ballymore

File Title: Proposed Creche
Scale: As indicated @A0

File ID: 2650-HWS-CR-XX-D-A-20010
Revision: P01

Howells