




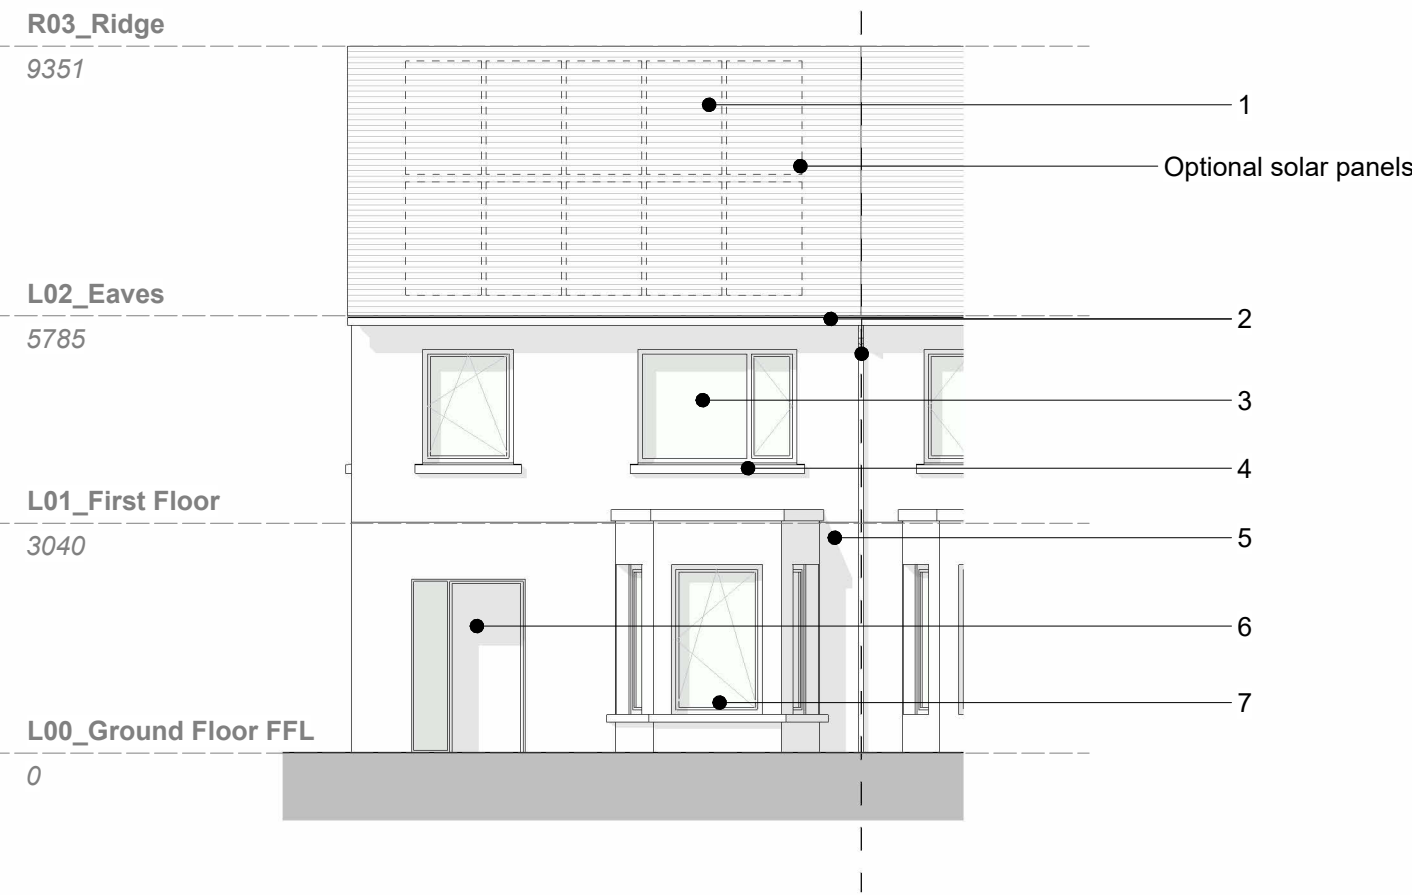


4 ELE_100_H4.2_Front Elevation
1 : 100

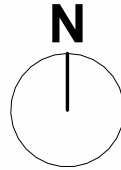


5 ELE_100_H4.2_Rear Elevation
1 : 100

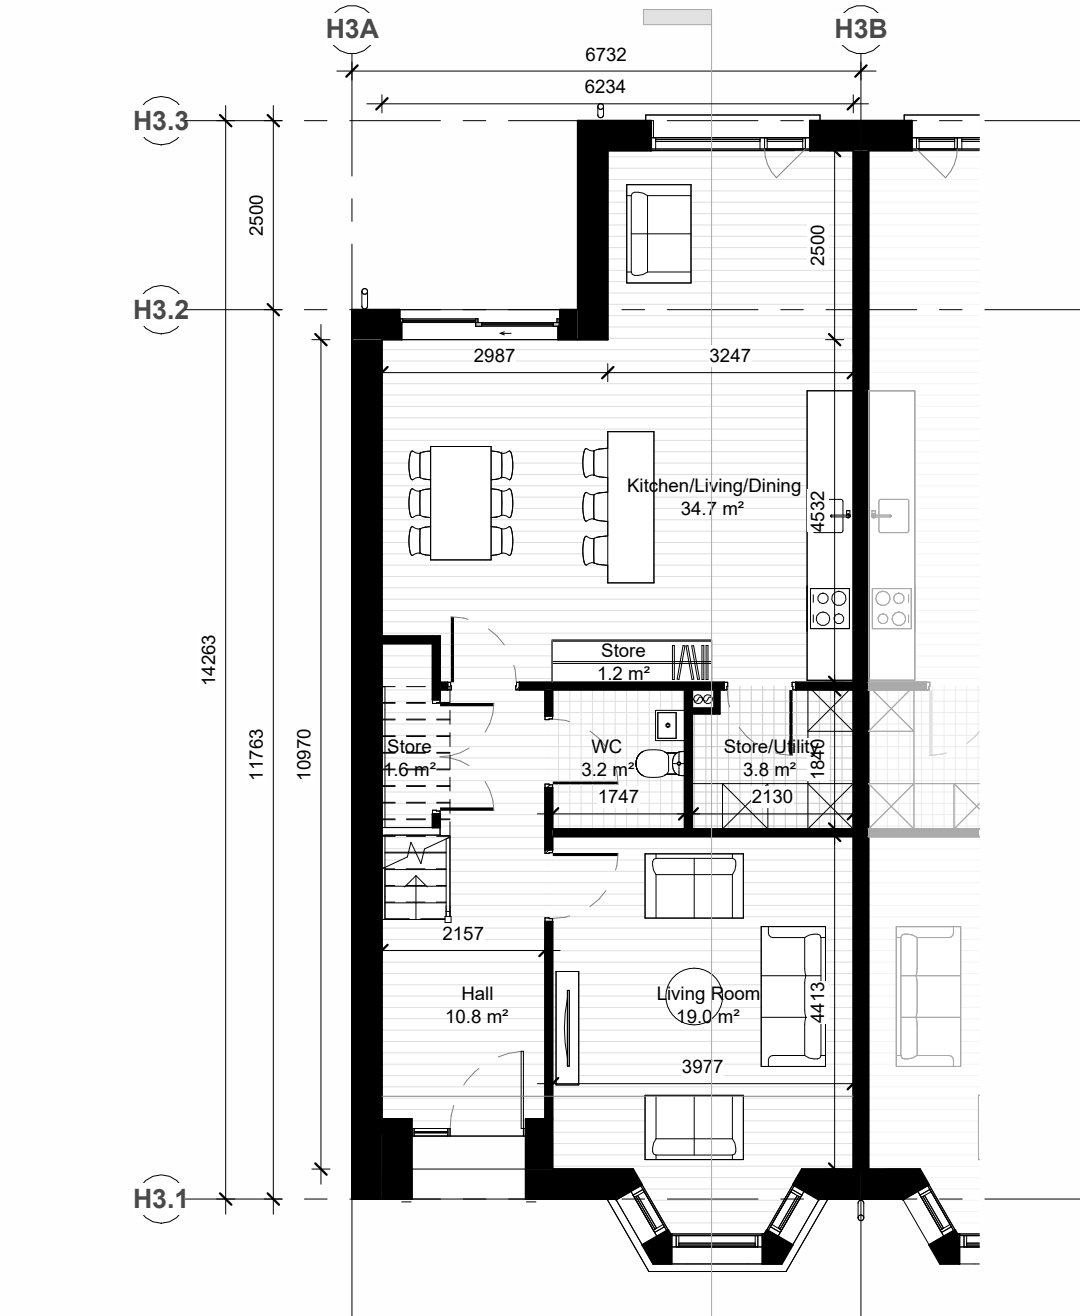


1 PLN_100_H4.2_Ground Floor
1 : 100

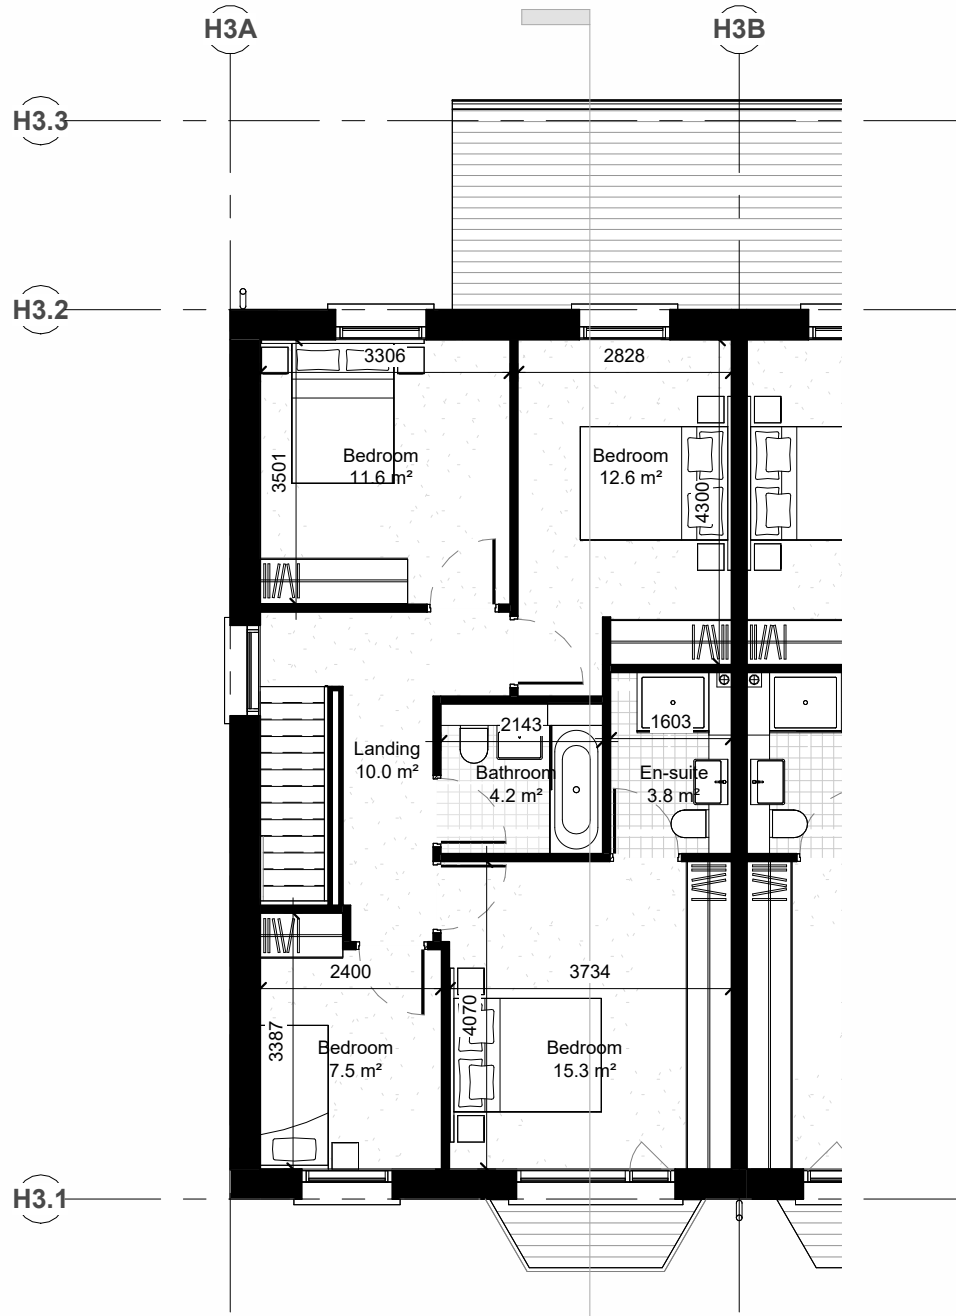


2 PLN_100_H4.2_First Floor
1 : 100

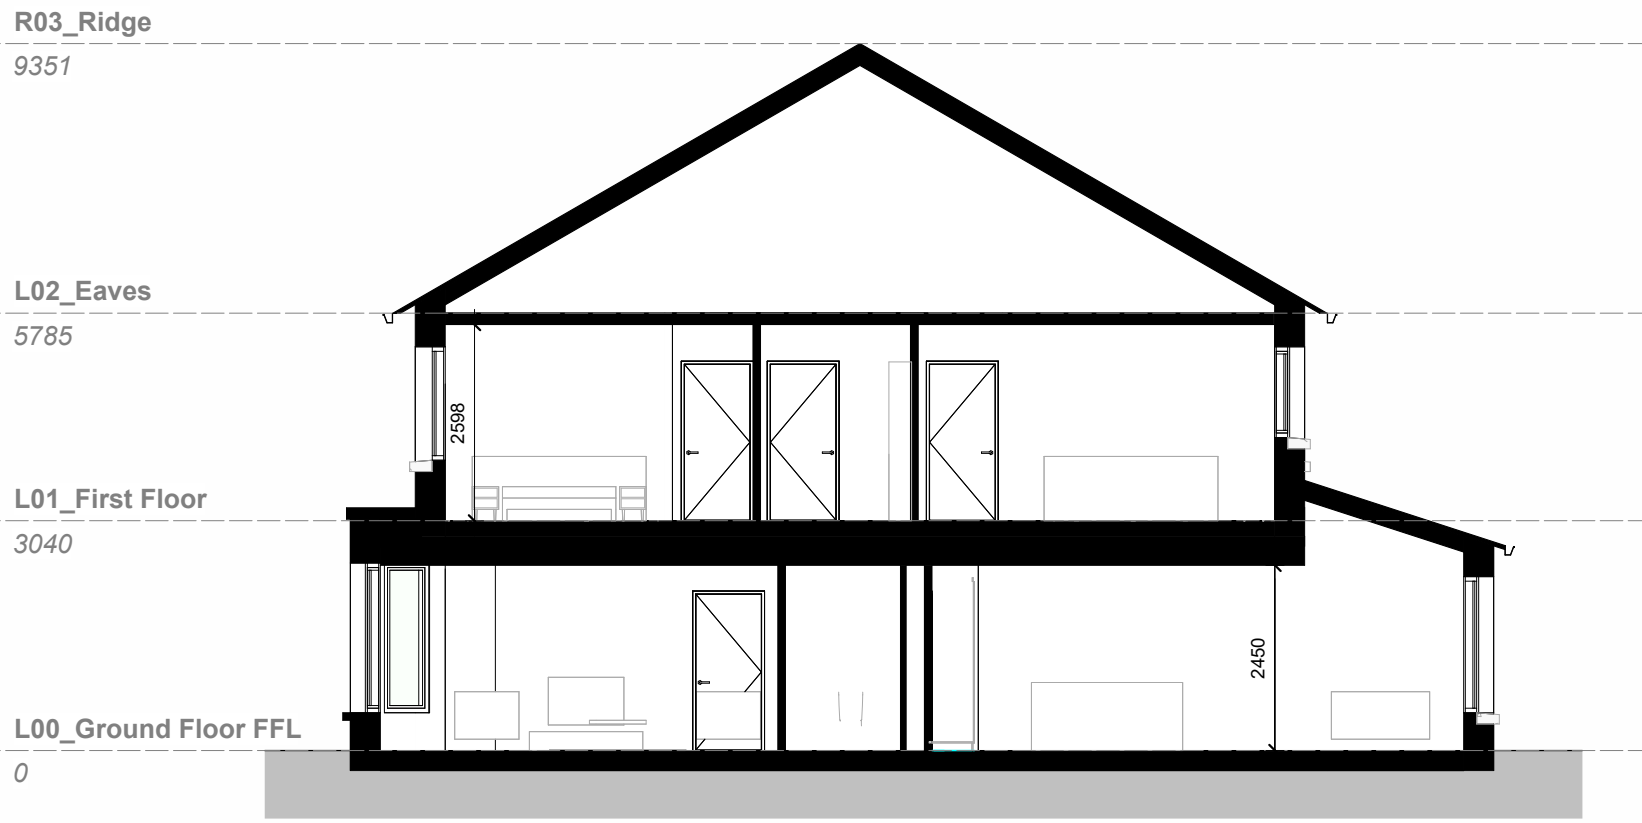

7 SEC_100_H4.2_Section AA
1 : 100

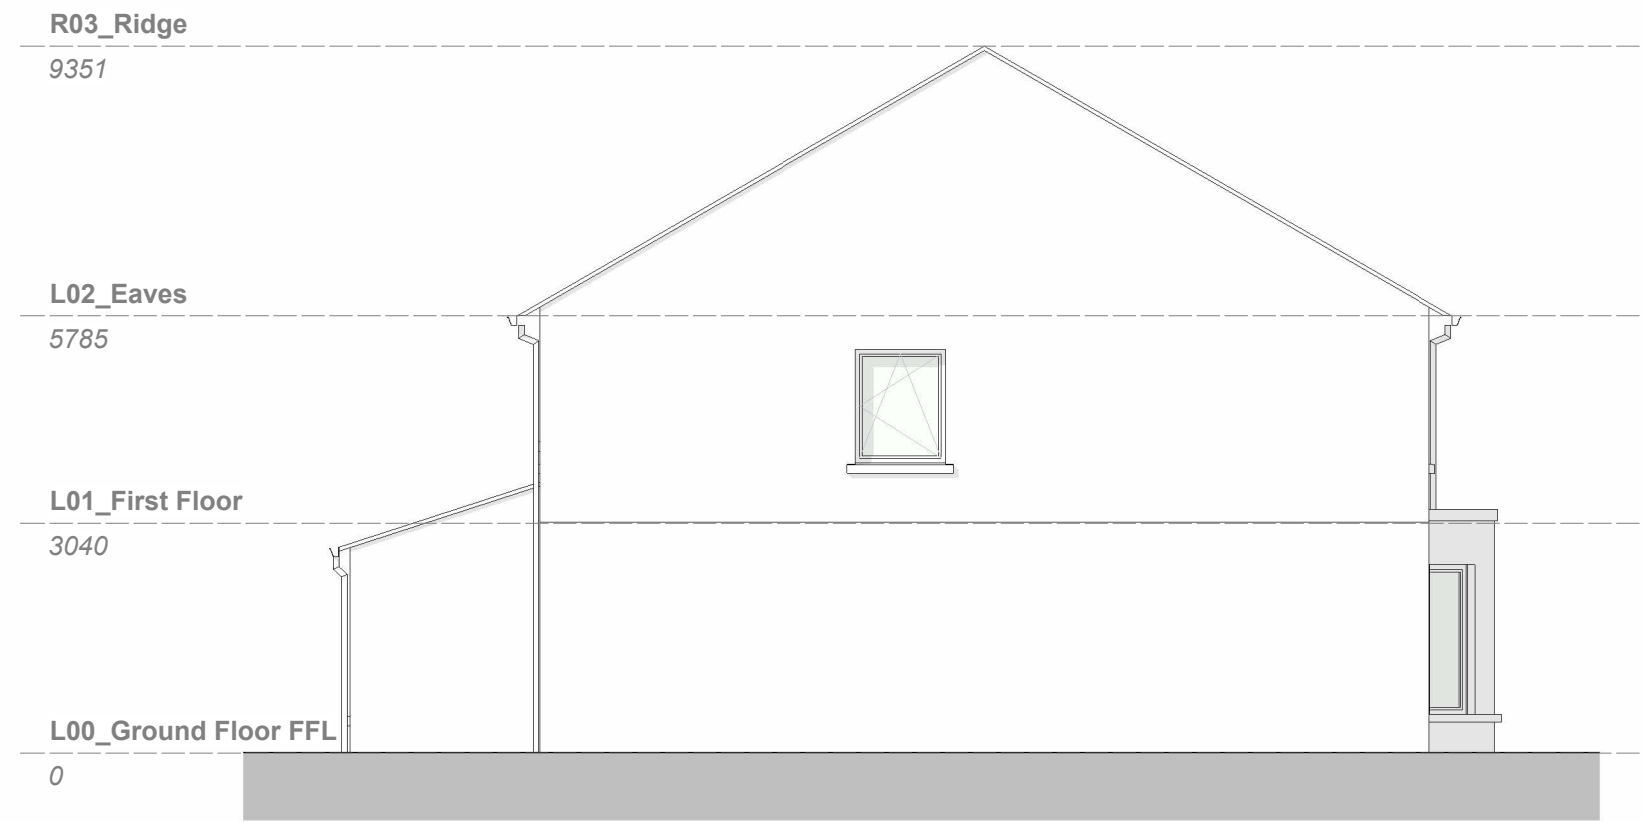

6 ELE_100_H4.2_Side Elevation
1 : 100

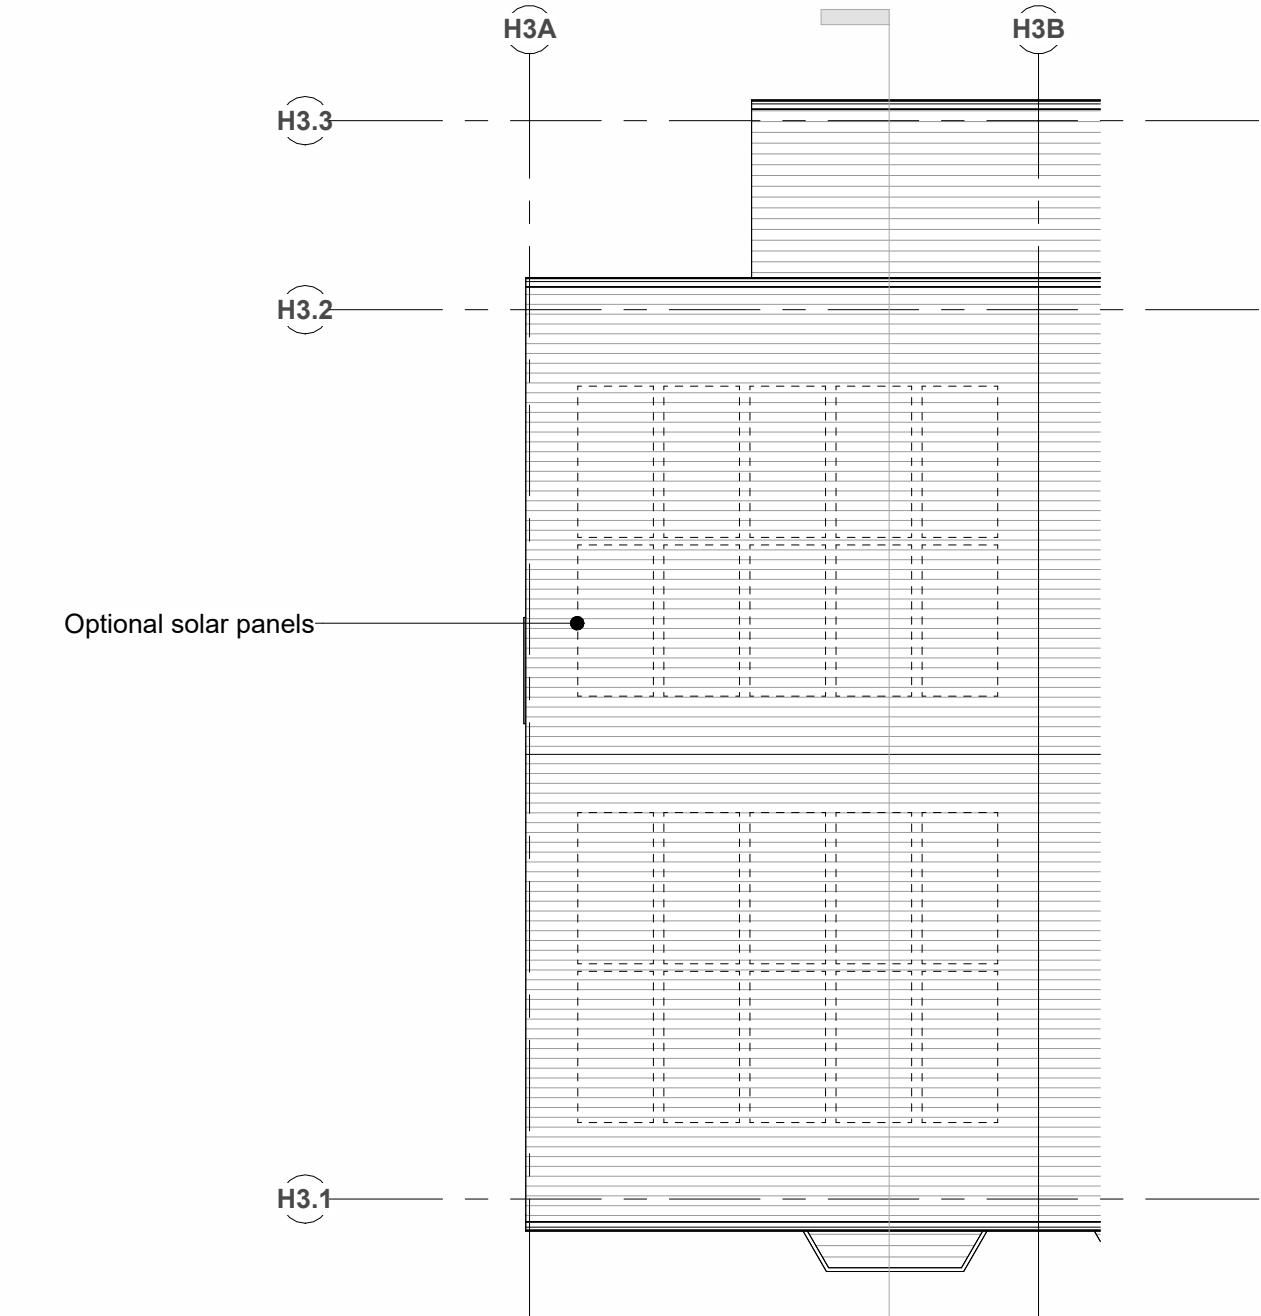

3 PLN_100_H4.2_Roof Plan
1 : 100

Notes & Key: HWS Ref: 2650


Dimensions are not to be scaled from on this document. Notify Howells of discrepancies affecting the information shown. This drawing is copyright of Howells, the trading name of Glenn Howells Architects Limited.

Plot Type - H4.2
Unit Type - 4 Bed 7 Person

	Min.	Proposed
Gross Floor Area (m²)	110	145
Private Amenity Space (m²)	50	See HQA
Storage Area (m²)	6	6.6
Living/ Dining/ Kitchen (m²)	40	53.7
Width Living Room (m)	3.8	3.9
Bedroom 1 Area (m²)	13	15.3
Bedroom 1 Width (m)	2.8	3.7
Bedroom 2 Area (m²)	11.4	11.6
Bedroom 2 Width (m)	2.8	3.3
Bedroom 3 Area (m²)	11.4	12.6
Bedroom 3 Width (m)	2.8	2.8
Bedroom 4 Area (m²)	7.1	7.5
Bedroom 4 Width (m)	2.1	2.4

Material Key

- 01 - Selected roof tiles
- 02 - Selected half round gutter and round downpipes
- 03 - Double glazed window with selected frame colour
- 04 - Concrete window sill
- 05 - Painted plastered walls in selected colour
- 06 - Front door to selected colour and frame to match windows
- 07 - Double glazed bay window with render surround to selected colour
- 08 - Surround to front door to selected detail

 

Location:

Status:	PLANNING ISSUE
Revision History:	Checked: Checker
P01 Issued for Planning	15/07/2026 SJ

Project & Client:
Ballykeeran Gardens, Cornamaddy working with
Ballymore Station Walk Ltd.

File Title: Scale: As indicated @A1
House Type H4.2 (4B7P)

File ID: Revision:
2650-HWS-P1-XX-D-A-20014 P01

Howells