


8 SEC_100_H3.1 - Section AA Handed
1 : 100

Notes & Key: HWS Ref: 2650

Dimensions are not to be scaled from on this document. Notify Howells of discrepancies affecting the information shown. This drawing is copyright of Howells, the trading name of Glenn Howells Architects Limited.


Plot Type - H3.1		
Unit Type - 3 Bed 5 Person		
	Min.	Proposed
Gross Floor Area (m²)	92	106.4
Private Amenity Space (m²)	40*	See HQA
Storage Area (m²)	5	5.2
Living/ Dining/ Kitchen (m²)	34	36.3
Width Living Room (m)	3.8	3.9
Bedroom 1 Area (m²)	13	13.6
Bedroom 1 Width (m)	2.8	3.3
Bedroom 2 Area (m²)	11.4	11.5
Bedroom 2 Width (m)	2.8	3.3
Bedroom 3 Area (m²)	7.1	8.1
Bedroom 3 Width (m)	2.1	2.5

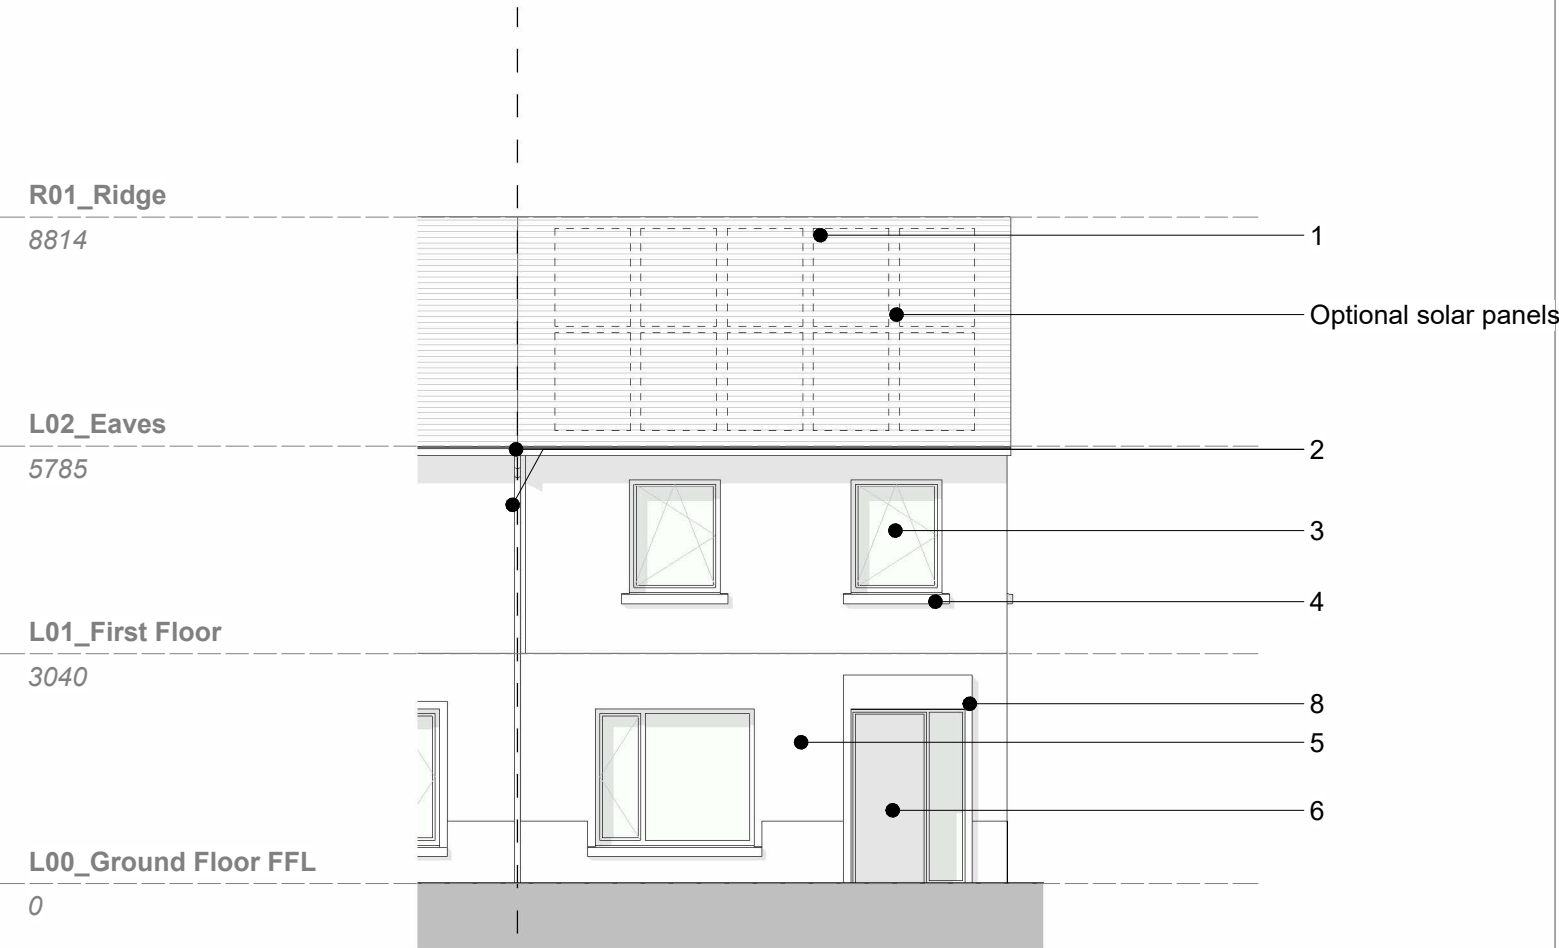

4 ELE_100_H3.1_Front Elevation Handed
1 : 100




5 ELE_100_H3.1_Rear Elevation Handed
1 : 100

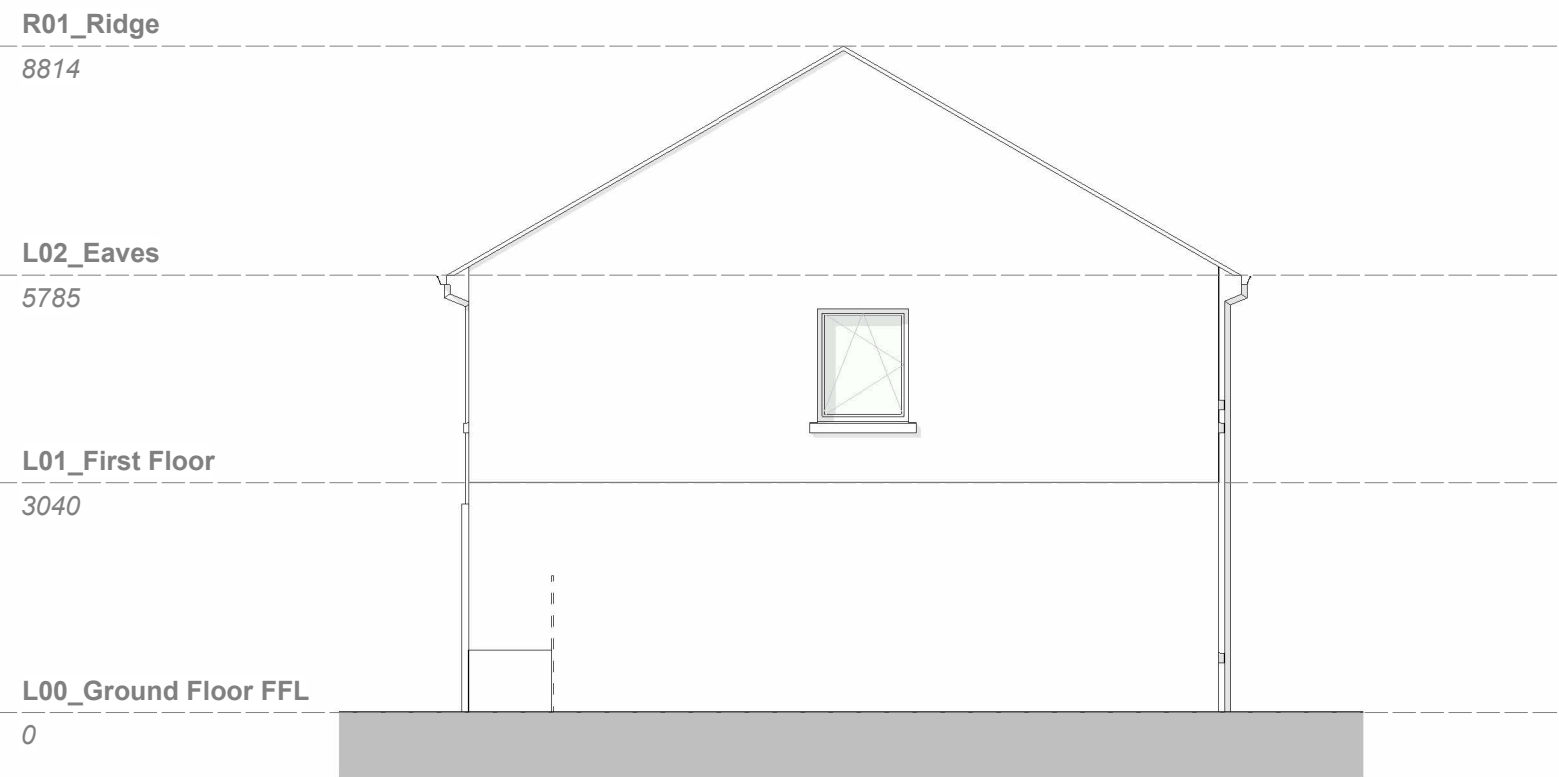


6 ELE_100_H3.1_Side Elevation Handed
1 : 100


- Material Key**
- 01 - Selected roof tiles
 - 02 - Selected half round gutter and round downpipes
 - 03 - Double glazed window with selected frame colour
 - 04 - Concrete window sill
 - 05 - Painted plastered walls in selected colour
 - 06 - Front door to selected colour and frame to match windows
 - 07 - Double glazed bay window with render surround to selected colour
 - 08 - Surround to front door to selected detail

 


Location:

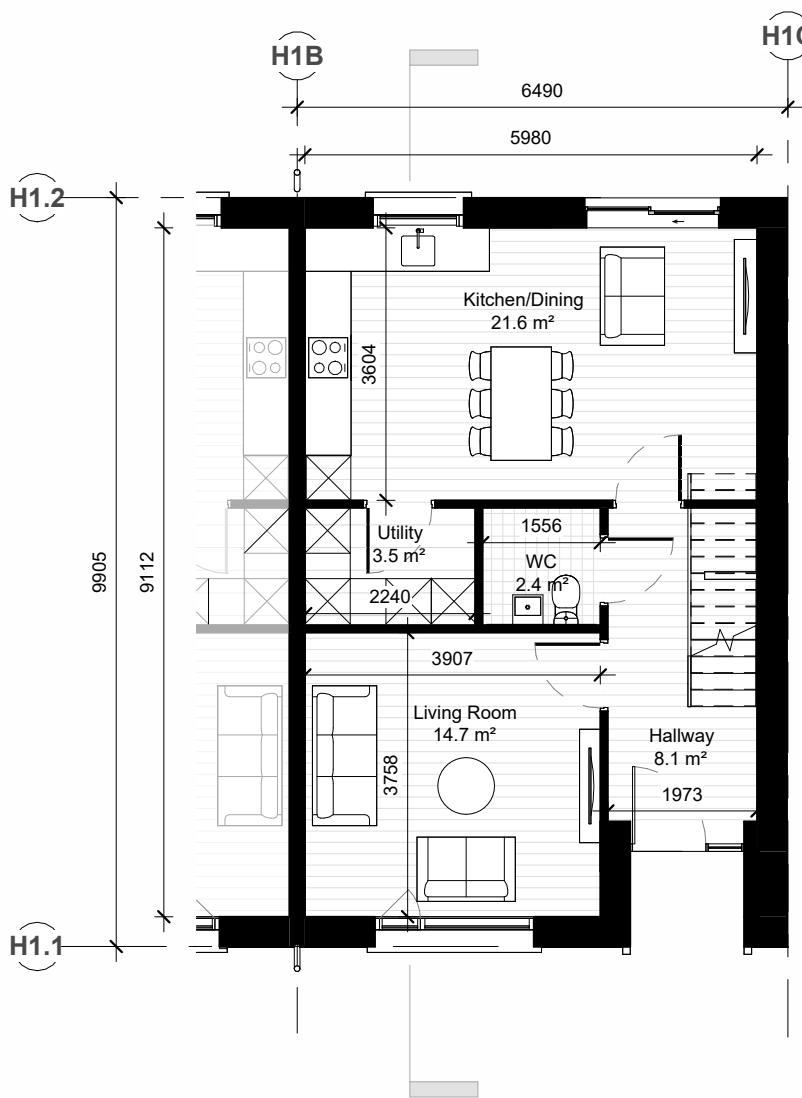

1 PLN_100_H3.1_Ground Floor Handed
1 : 100

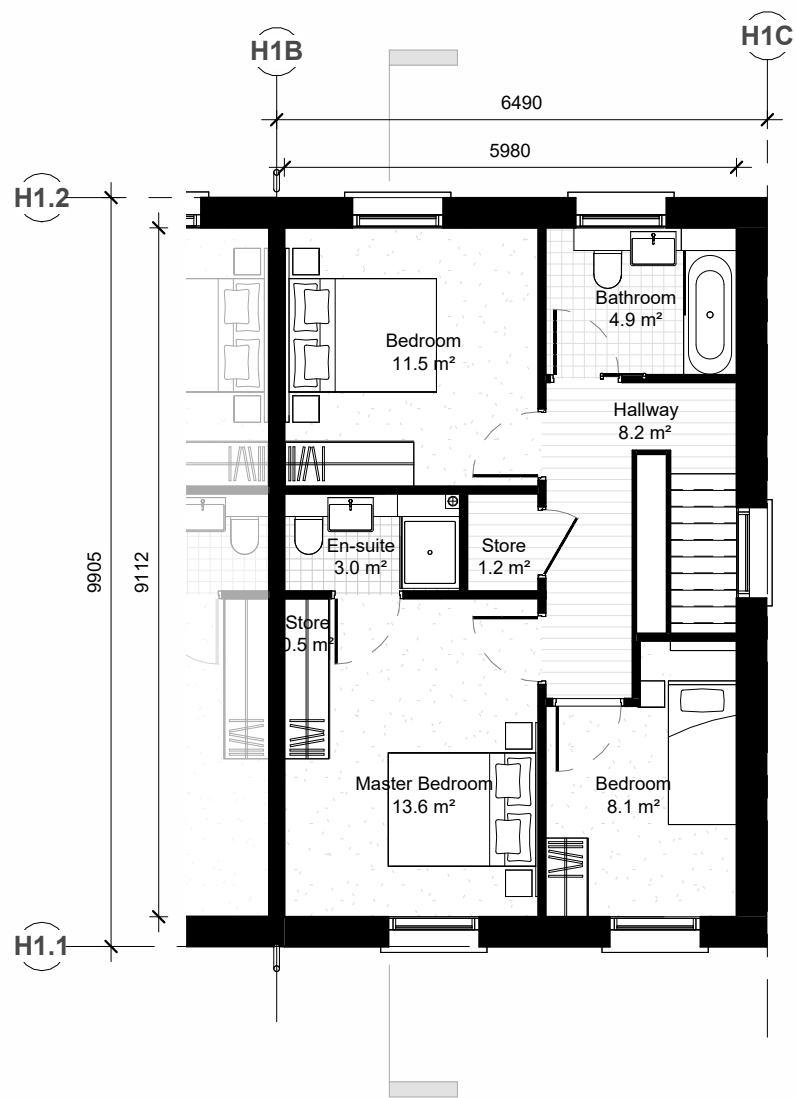

2 PLN_100_H3.1_First Floor Handed
1 : 100

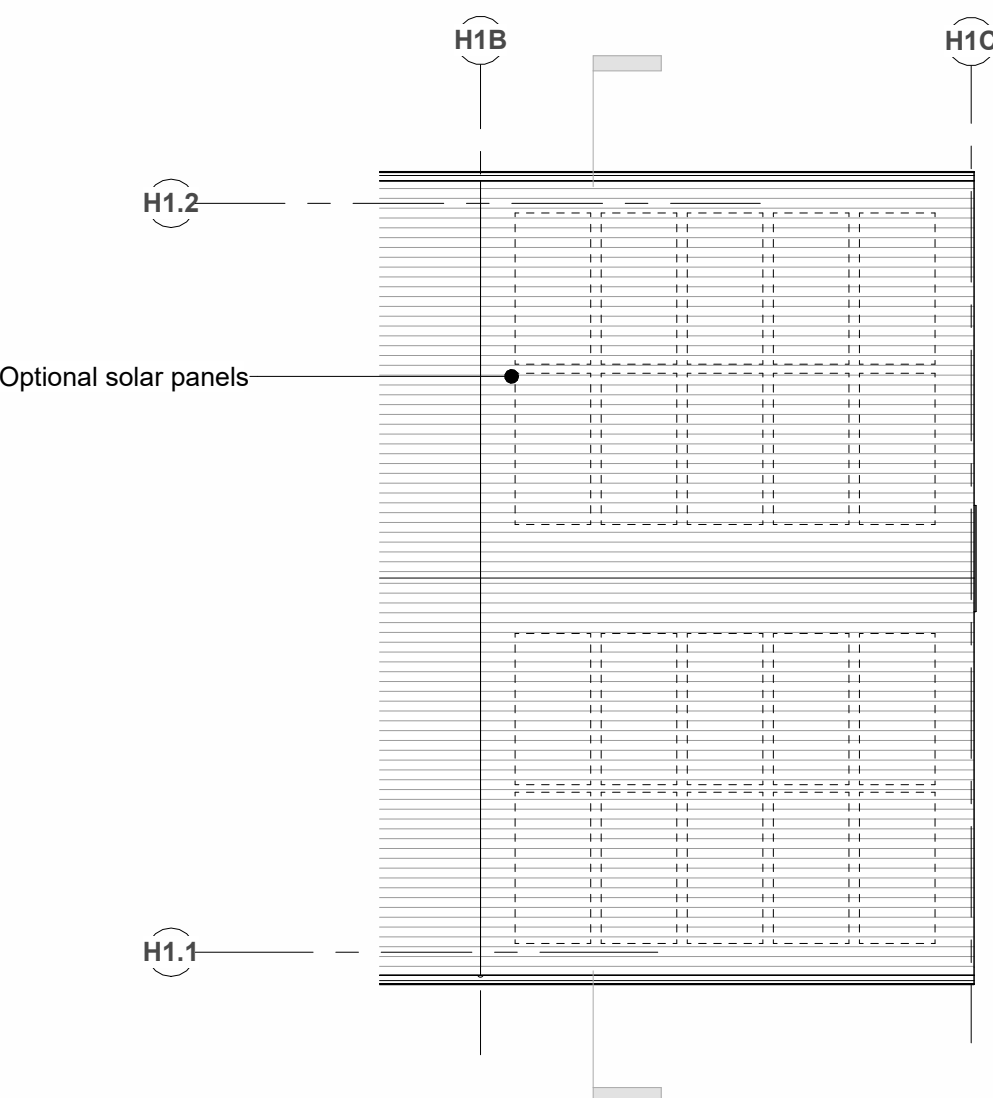

3 PLN_100_H3.1_Roof Plan Handed
1 : 100

Status: **PLANNING ISSUE**

Revision History: Checked: SJ

P01 Issued for Planning 26/08/2026 SJ

Project & Client:
Ballykeeran Gardens, Cornamaddy working with
Ballymore Station Walk Ltd.

File Title: Scale: As indicated @A1

House Type H3.1 (3B5P) Handed

File ID: Revision:
2650-HWS-P1-XX-D-A-20112 P01

Howells