


Ballykeeran Gardens

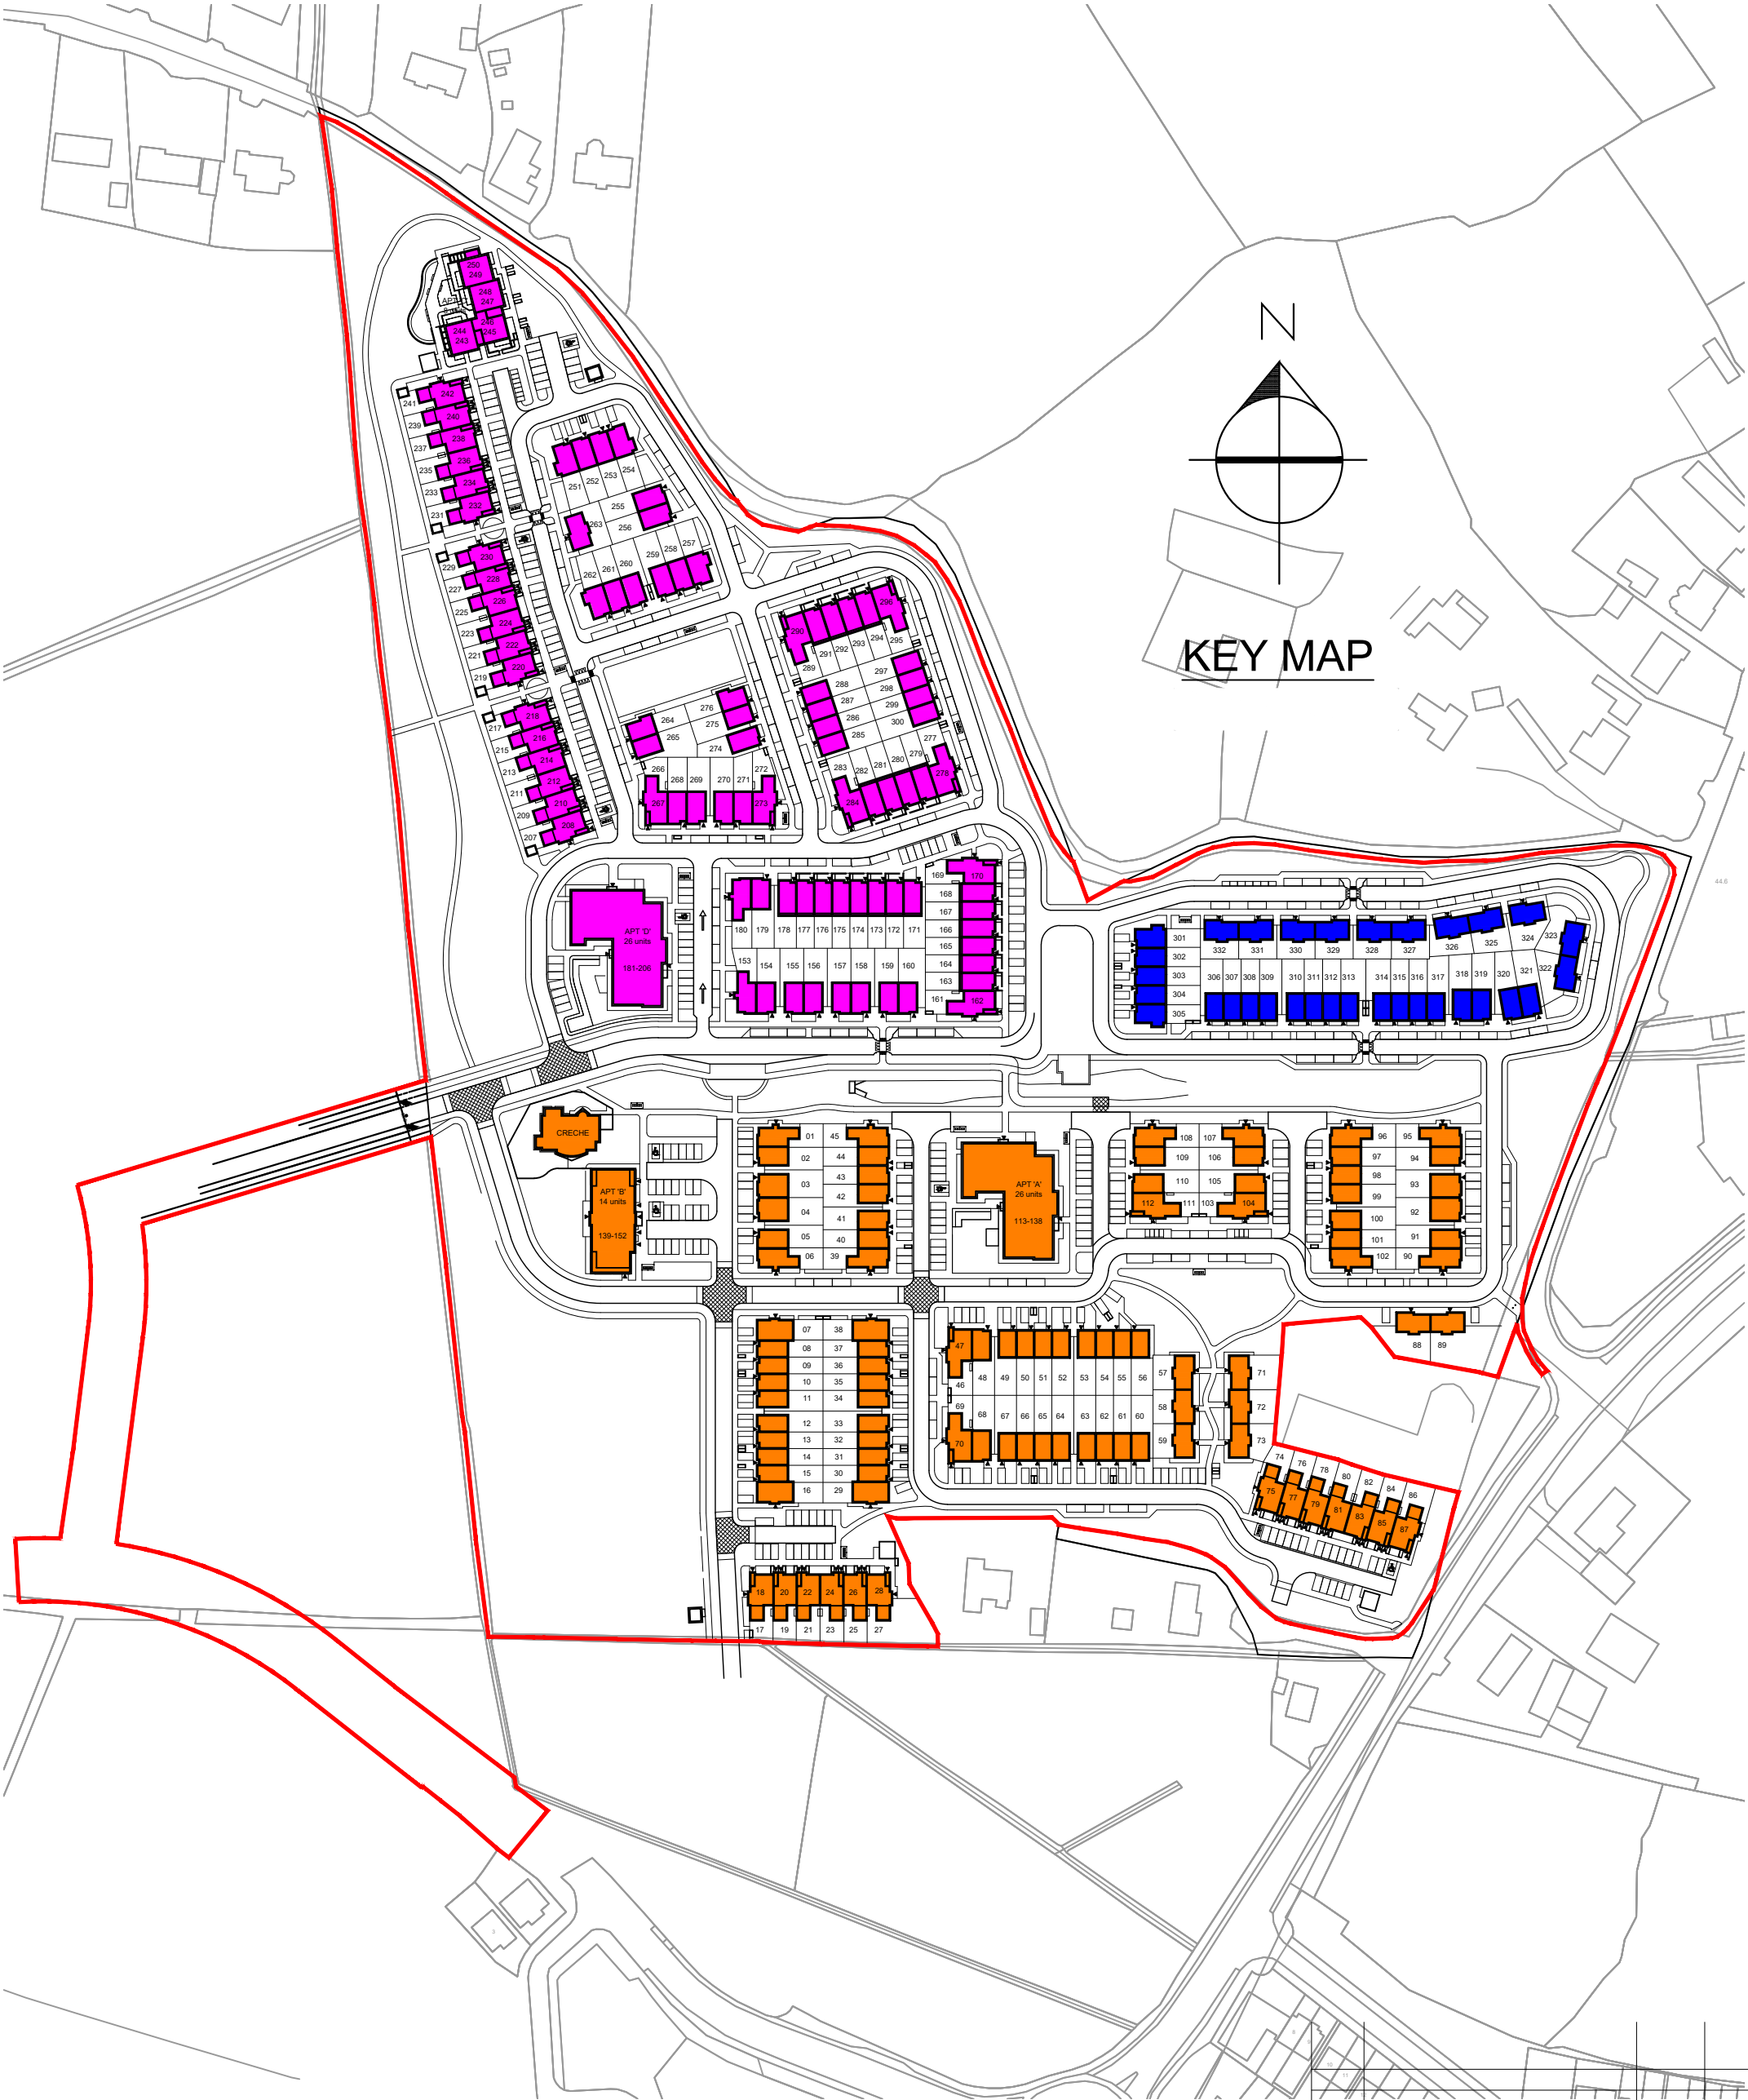

Character 'type 1' (Red Brick & Painted Plaster)
(units 01 to 152)



Character 'type 2' (Buff Brick & Painted Plaster)
(units 153 to 300)




Character 'type 3' (Predominantly Painted Plaster)
(units 301 to 332)

REVISION	AMENDMENT	DATE	DRAWN
----------	-----------	------	-------

project: PROPOSED RESIDENTIAL DEVELOPMENT
at Ballykeeran Gardens, Cornamaddy, Athlone, County Westmeath

drawing title: Character Plan

Arnold

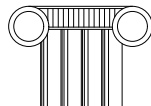

Leamy
architects

1, Crescent Villas
O'Connell Avenue
Limerick
Phone: (061) 315 989
Email: reception@ala.ie

date: FEB 2023 checked:

drawn: M.H.

project no.: 2130

scale: 1:2,000 @A3

stage: PLANNING

sheet no. revision

104