




Ballykeeran Gardens

Notes:


THIS DRAWING OR DESIGN IS THE COPYRIGHT OF THE ARCHITECT AND
 MAY NOT BE REPRODUCED WITHOUT WRITTEN CONSENT.
 COPYRIGHT © 2004

NOT SCALE FROM THIS DRAWING. USE FIGURED DIMENSIONS ONLY.
DIMENSIONS ARE IN MILLIMETERS

TRACTOR MUST CONFIRM SITE DIMENSIONS BEFORE STARTING WORK
3900 DRAWINGS
DIMENSIONS ARE TO BLOCK FACE OF BLOCKWORK AND THE
INTERBOARD OF INTERNAL PARTITIONS.
IS DRAWING IS TO BE READ IN ACCORDANCE WITH ALL RELEVANT
NOTES AND SPECIFICATIONS.

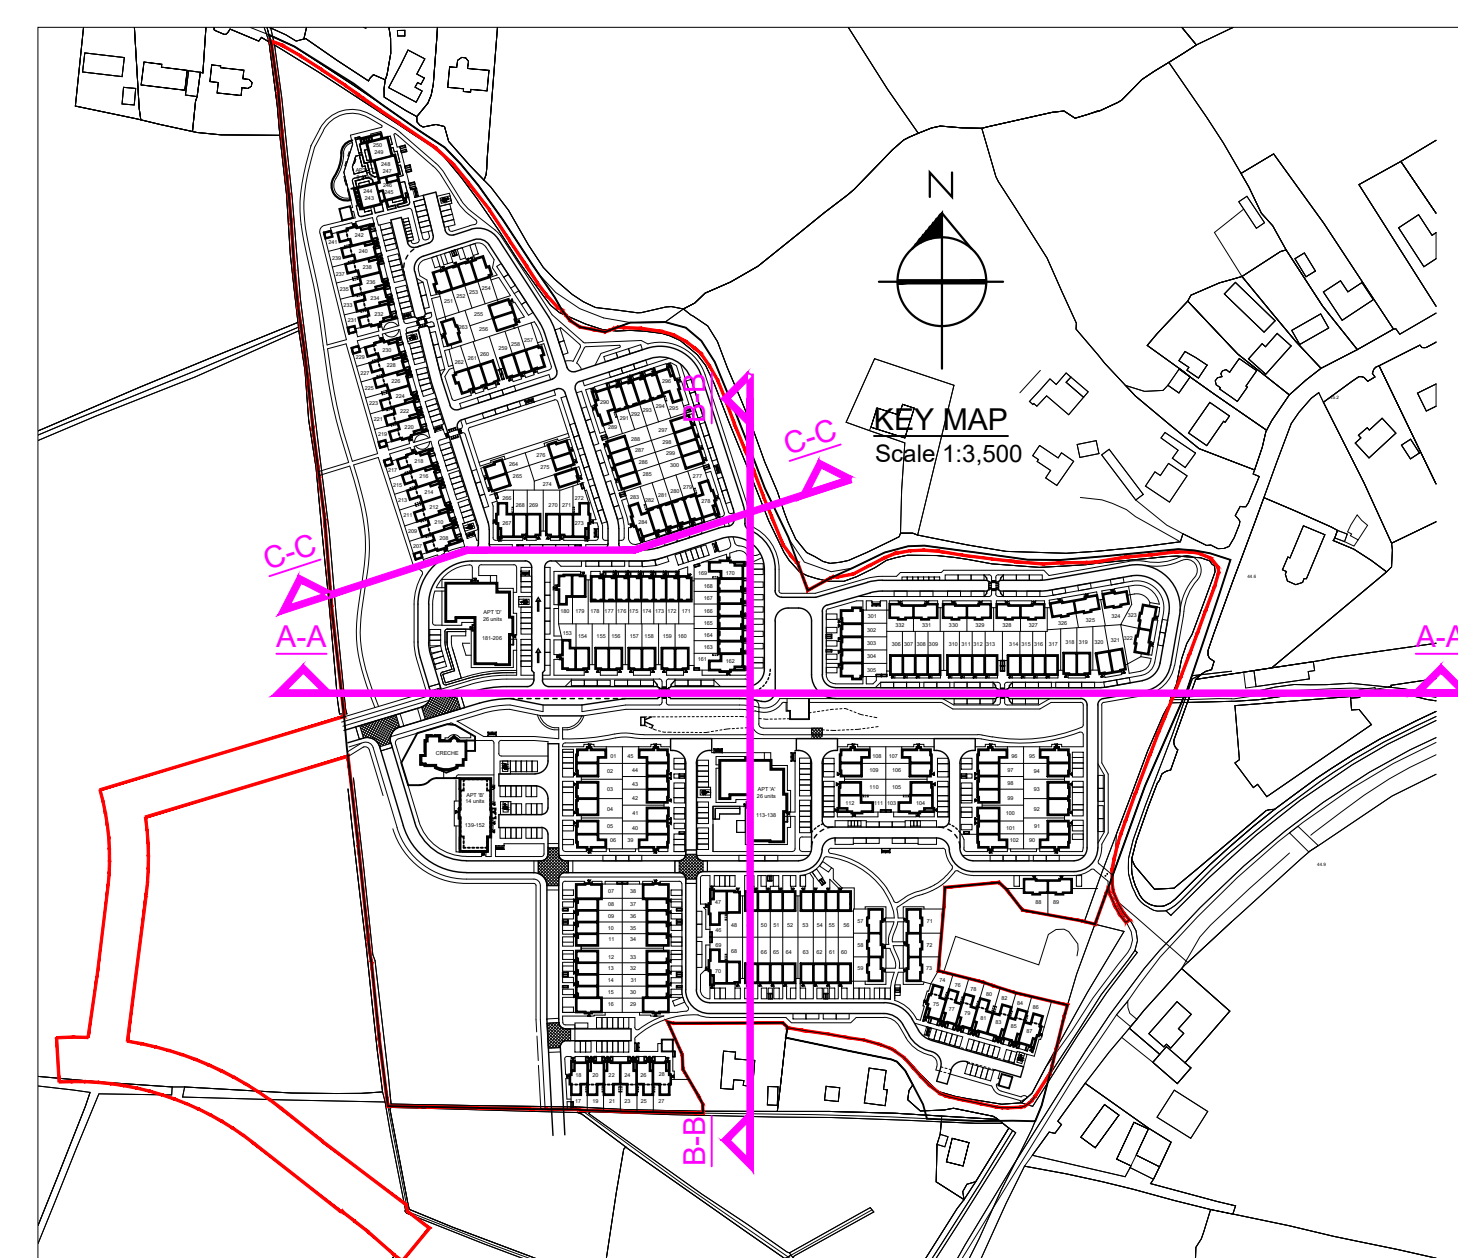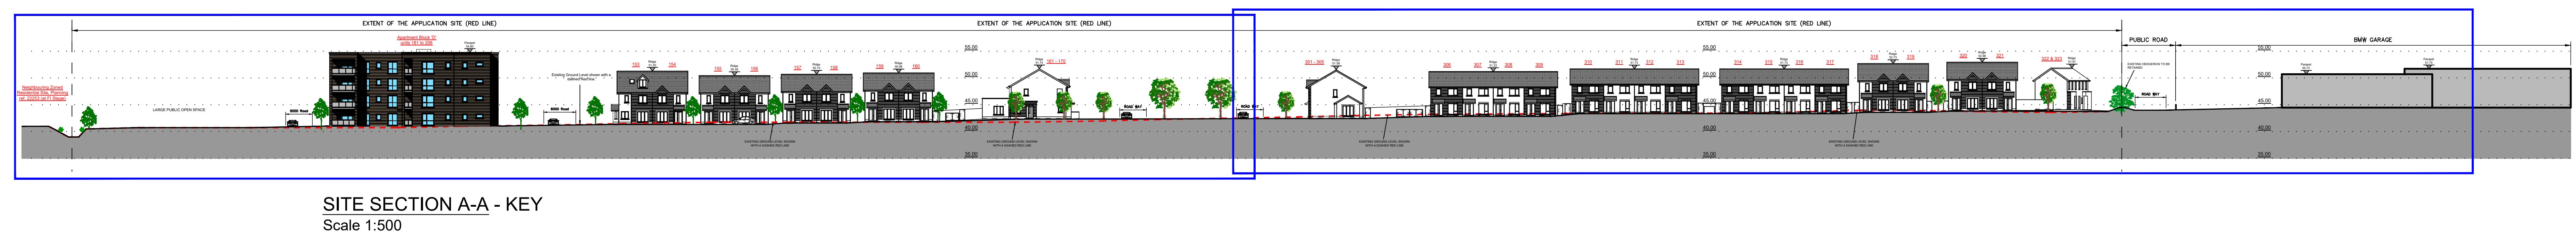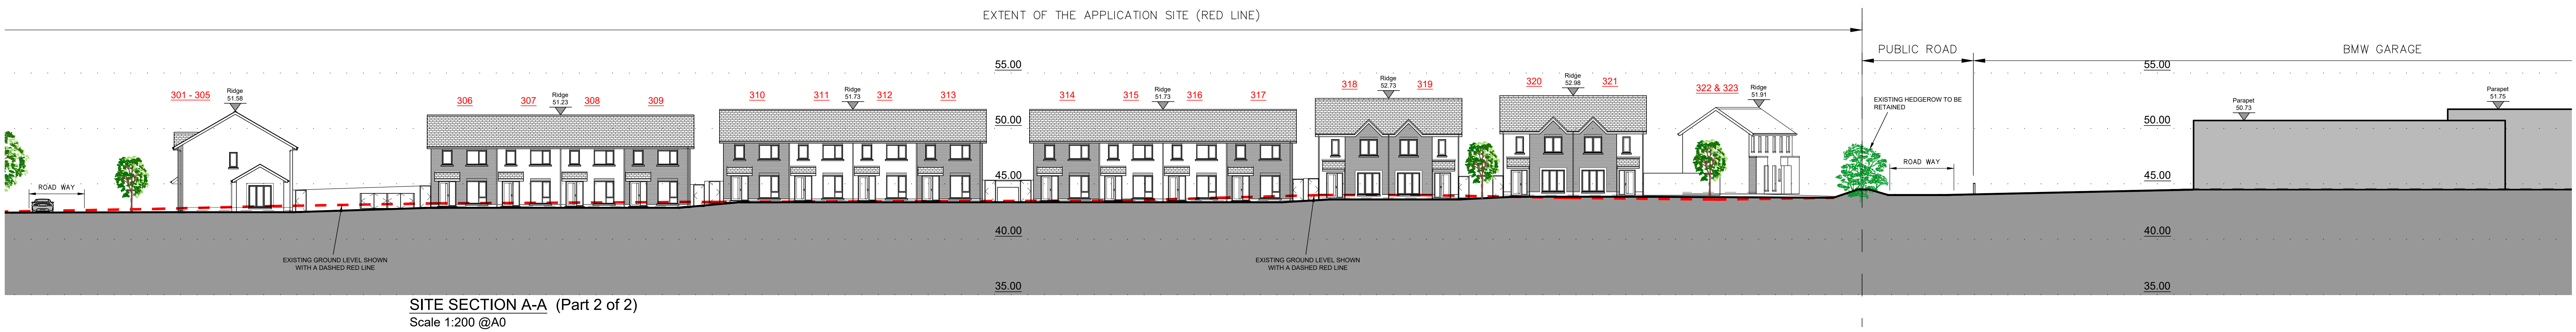

PLANNING USE ONLY
NOT FOR CONSTRUCTION

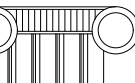REVISION	AMENDMENT			DATE	DRAWN
project:				drawn: M.H.	checked:
at Ballykeeran Residential, Cornamaddy, Athlone, County Westmeath				date:	21-02-23
drawing title:				project no:	21390
SITE SECTIONS A-A				scale:	1:200 @A0
Arnold				stage:	PLANNING
Leahy				client no:	revision
				1 Crescent Village O'Connell Avenue Limerick Ireland. (091) 318 0880 Email: reception@wala.ie	
a r c h i t e c t s				105	