

Notes:

THIS DRAWING OR DESIGN IS THE COPYRIGHT OF THE ARCHITECT AND MAY NOT BE REPRODUCED WITHOUT WRITTEN CONSENT.

COPYRIGHT © 2011

DO NOT SCALE FROM THIS DRAWING. USE FIGURED DIMENSIONS ONLY.

ALL DIMENSIONS ARE IN MILLIMETERS

CONTRACTOR MUST CONFIRM SITE DIMENSIONS BEFORE STARTING WORK OR SHOP DRAWINGS.

ALL DIMENSIONS ARE TO BLOCK FACE OF BLOCKWORK AND THE PLASTERBOARD OF INTERNAL PARTITIONS.

THIS DRAWING IS TO BE READ IN ACCORDANCE WITH ALL RELEVANT SPECIALISTS DRAWINGS AND SPECIFICATIONS.



OUTLINE SPECIFICATION

BLUE/BLACK SLATED/TILED ROOF


PAINTED PLASTERED WALLS

PVC FASCIA AND SOFFIT

DOUBLE / TRIPLE GLAZED WINDOWS AND DOORS TO SELECTED COLOUR

CONCRETE WINDOW SILLS

ALUMINIUM HALF ROUND GUTTER AND ROUND DOWNPIPES

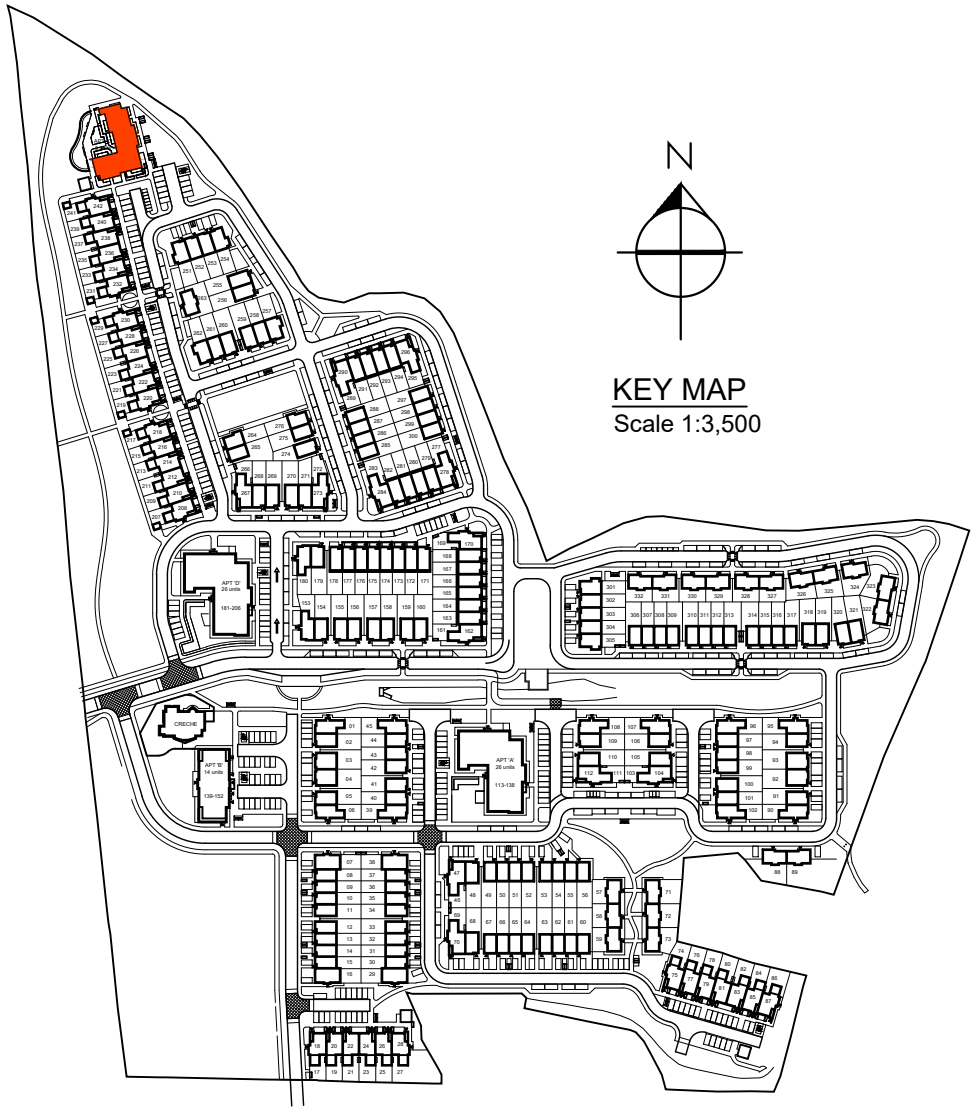

PLANNING USE ONLY
NOT FOR CONSTRUCTION

REVISION	AMENDMENT		DATE	DRAWN	
project: PROPOSED RESIDENTIAL DEVELOPMENT			date: FEB 2023	checked:	
at Ballykeeran Gardens, Comamaddy, Athlone, County Westmeath			drawn: M.H.		
drawing title: APARTMENT BLOCK C – ELEVATIONS			project no.: 2130		
			scale: 1:100 @A1		
Arnold Leahy architects			stage: PLANNING		
1 Crescent Villas O'Connell Avenue Limerick Phone: (061) 315 989 Email: reception@ala.ie			sheet no.	revision	
			204		