




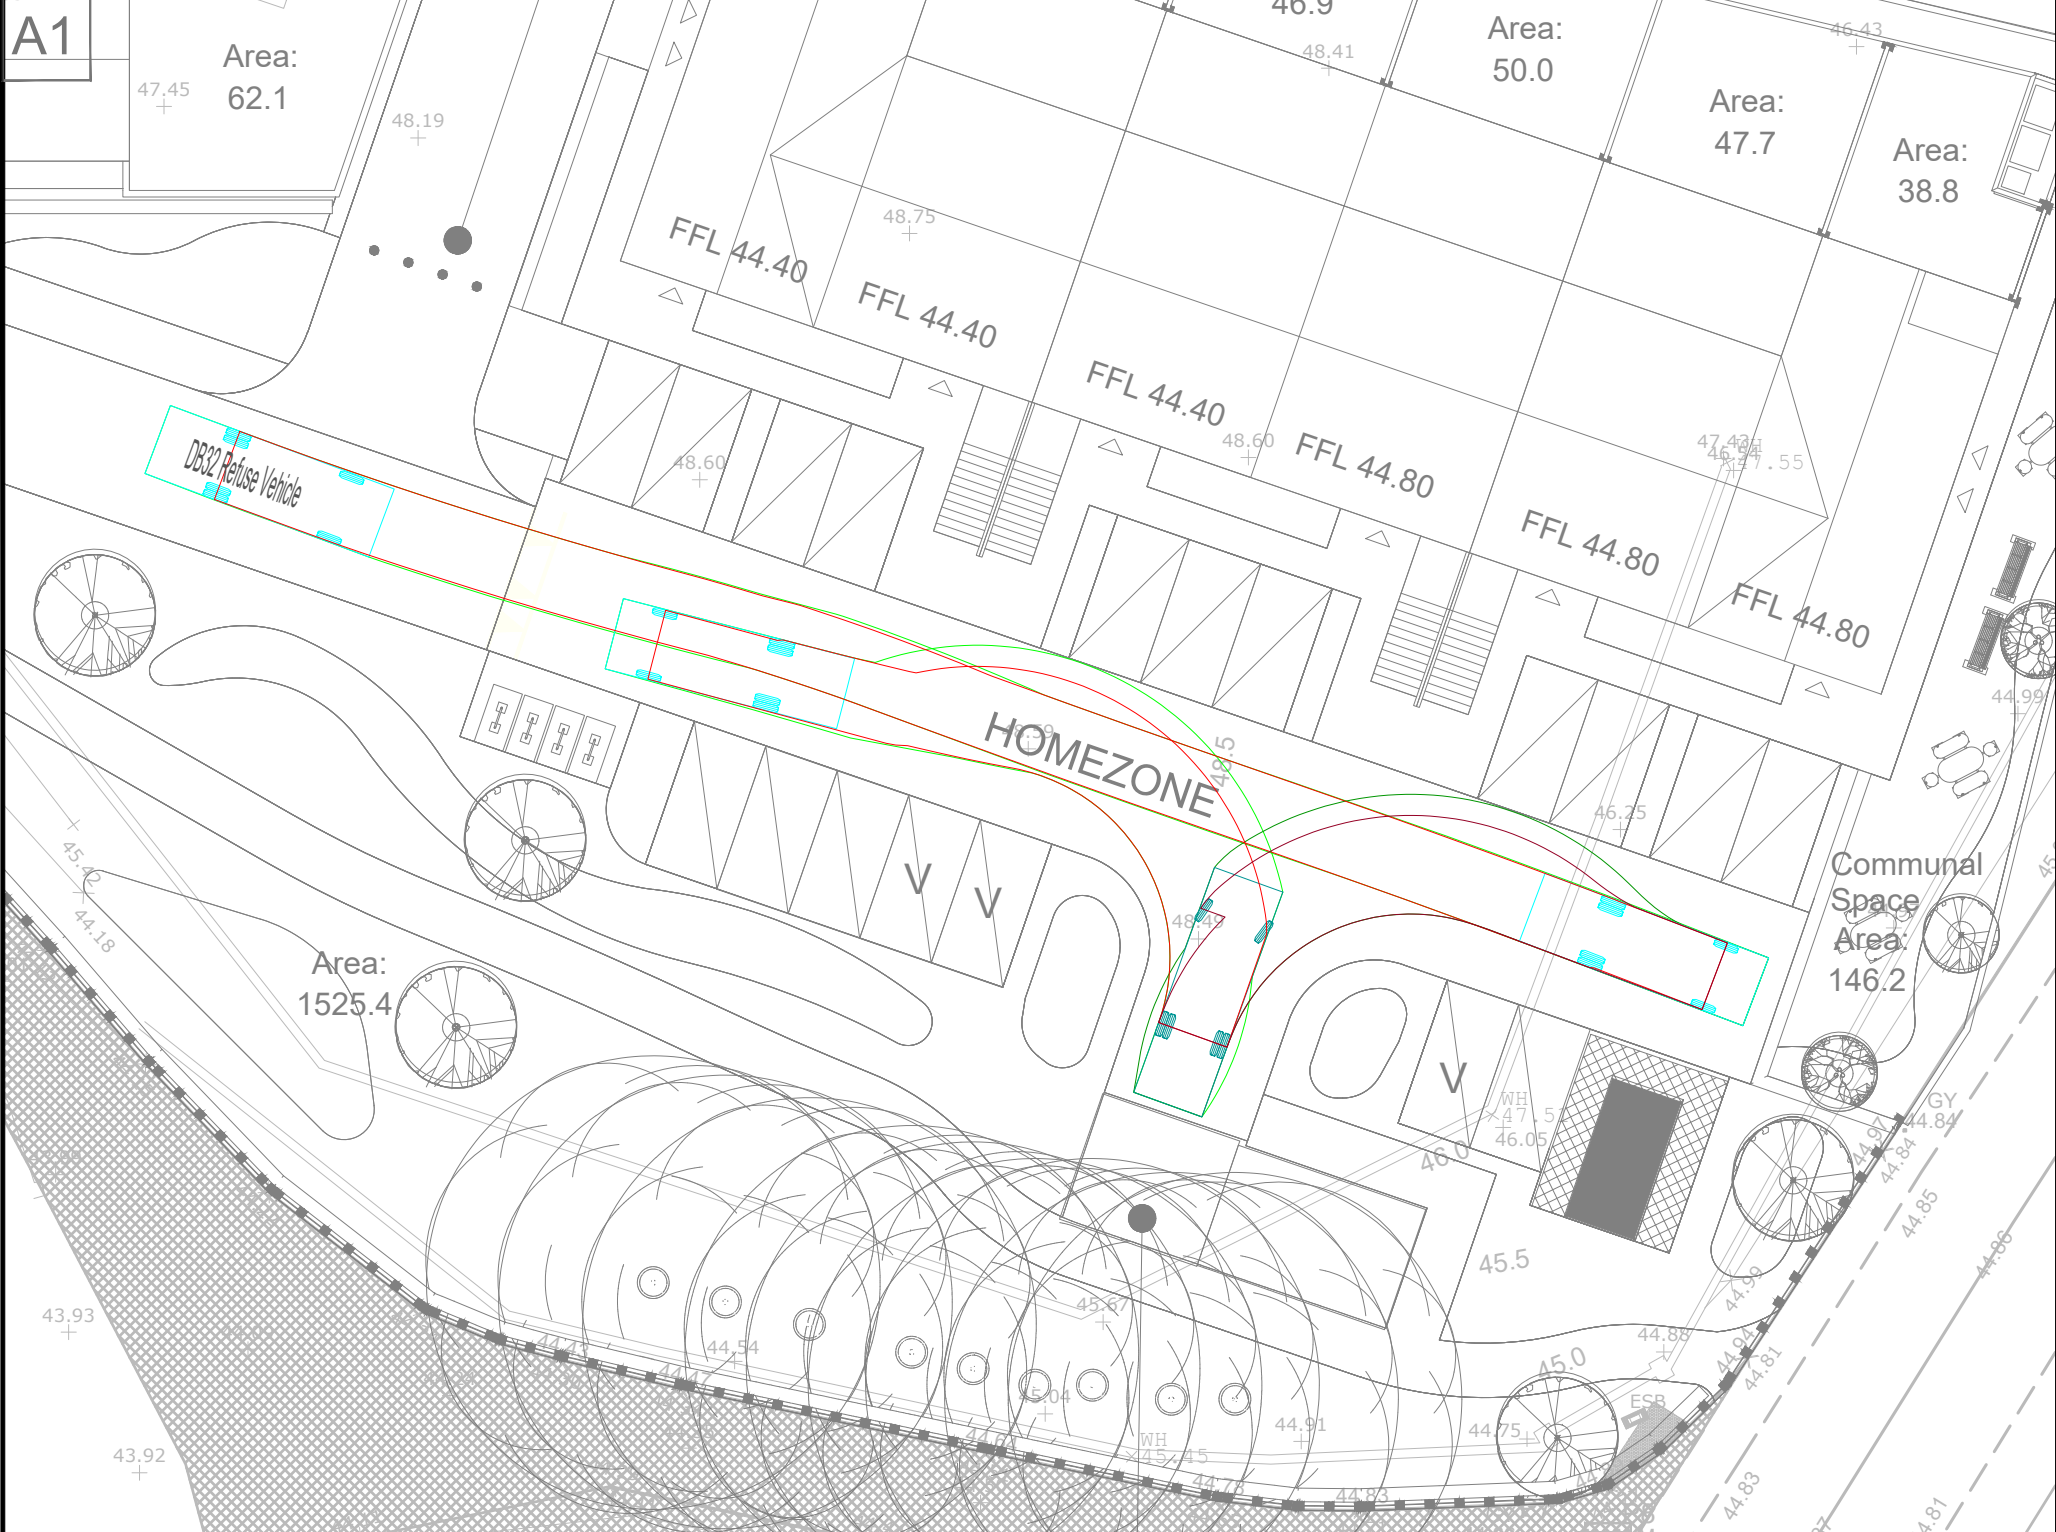


ZONE 7 SWEEP PATH ANALYSIS FOR REFUSE TRUCK
SCALE 1:250

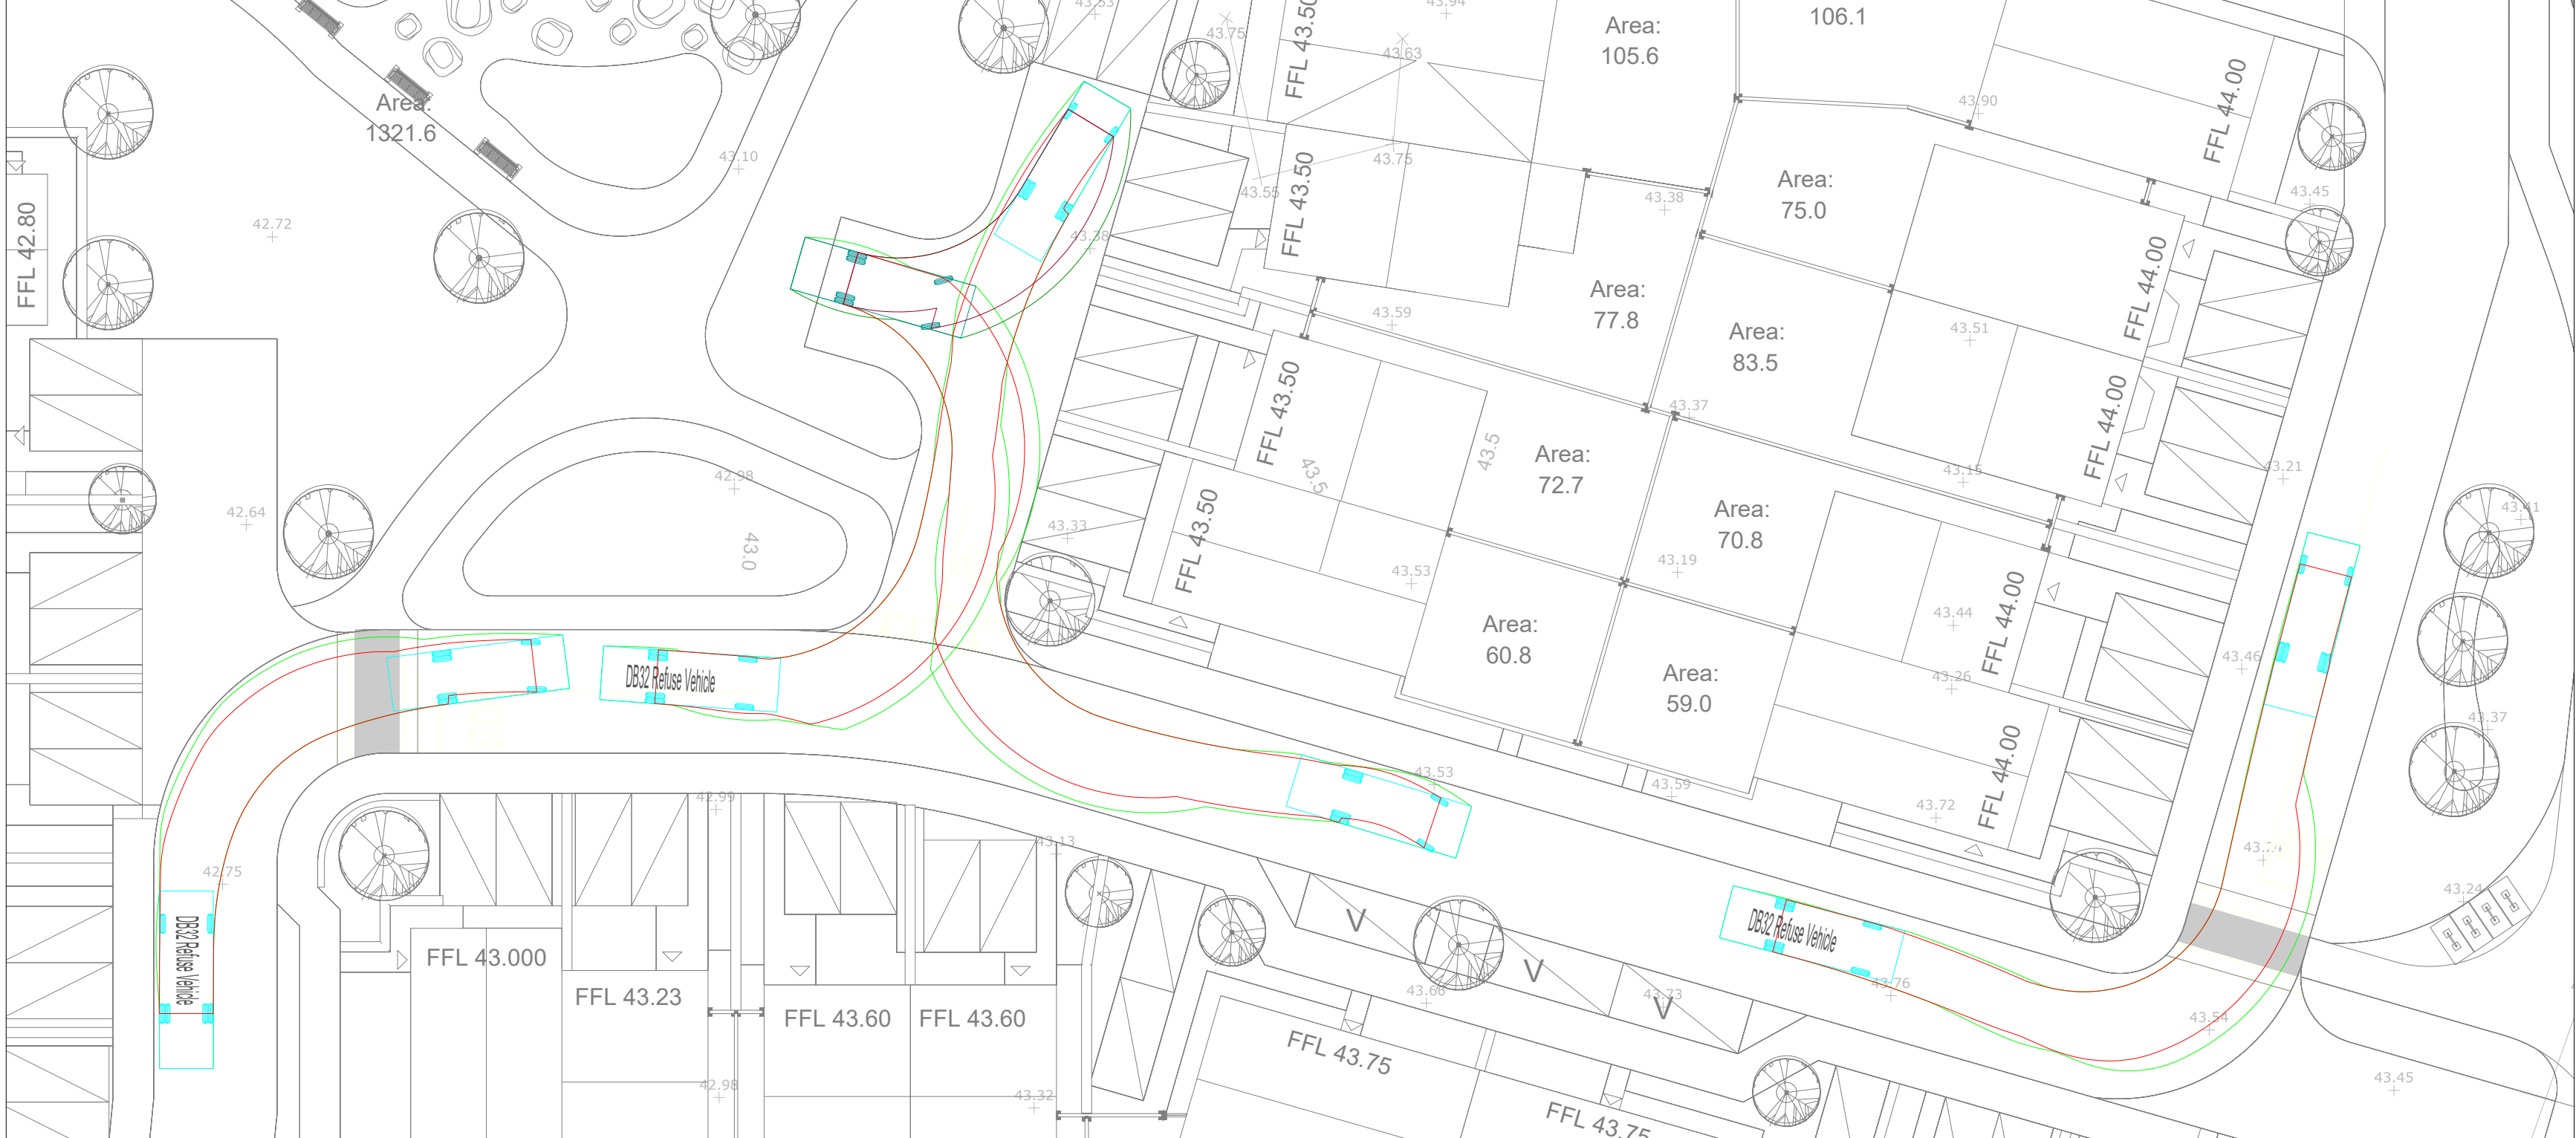


ZONE 8 SWEEP PATH ANALYSIS FOR REFUSE TRUCK
SCALE 1:250

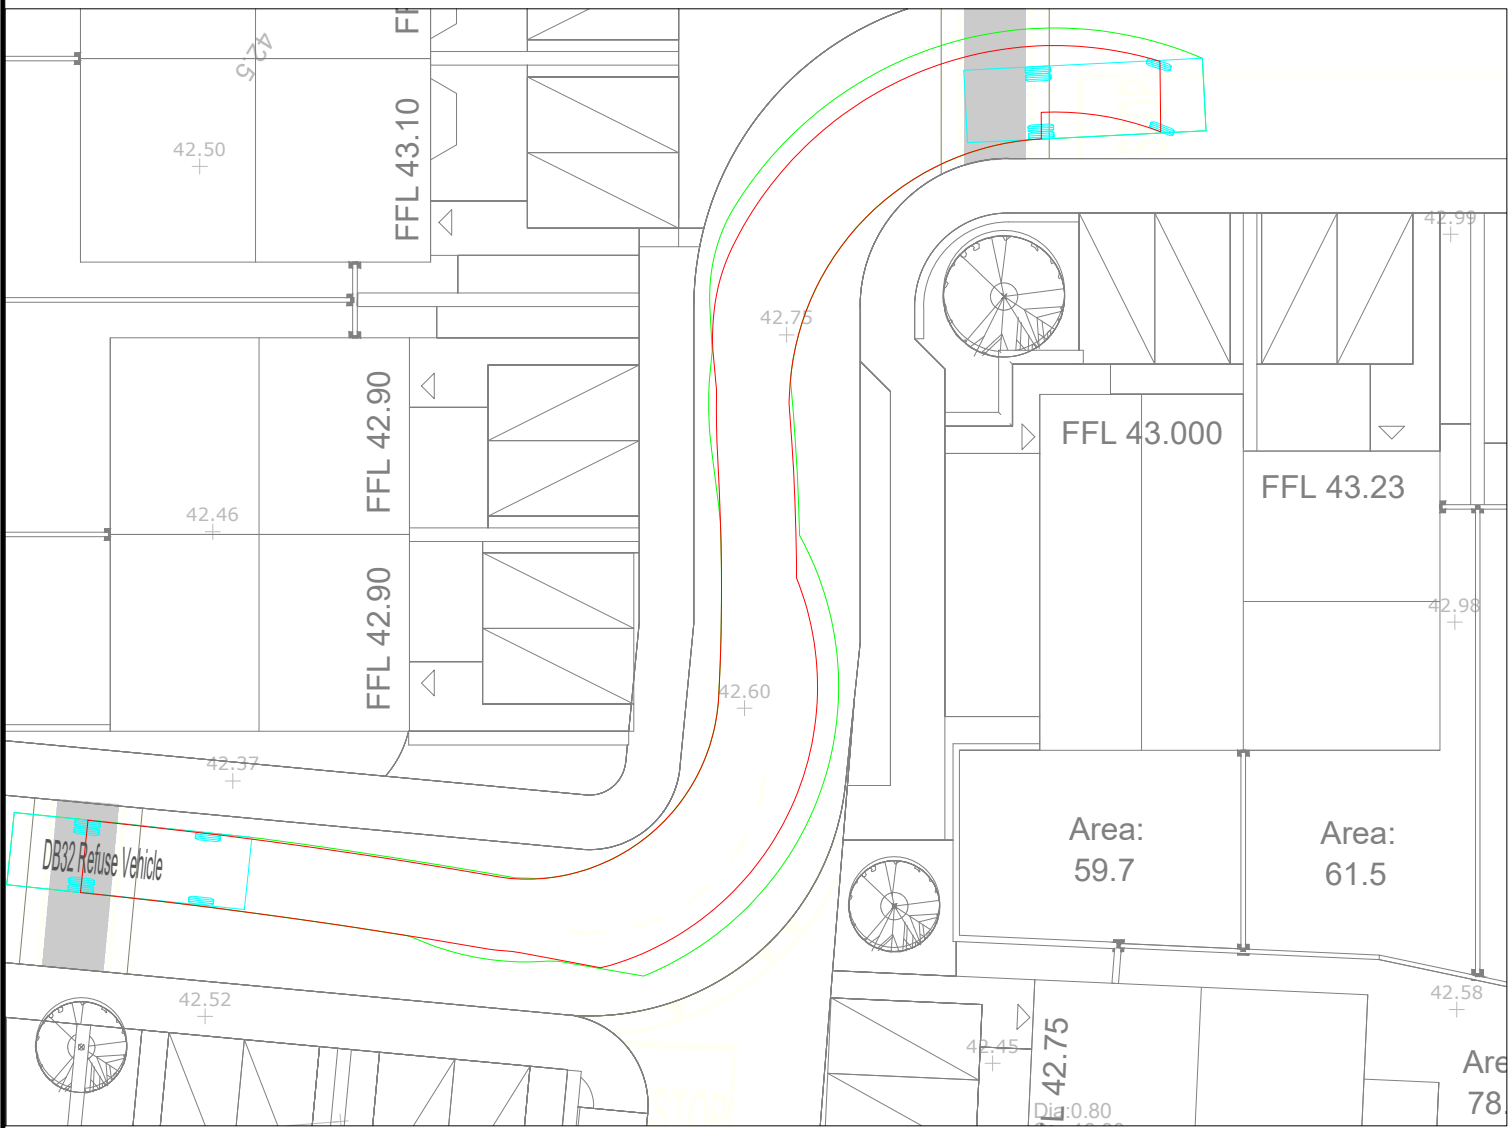


ZONE 9 SWEEP PATH ANALYSIS FOR REFUSE TRUCK
SCALE 1:250

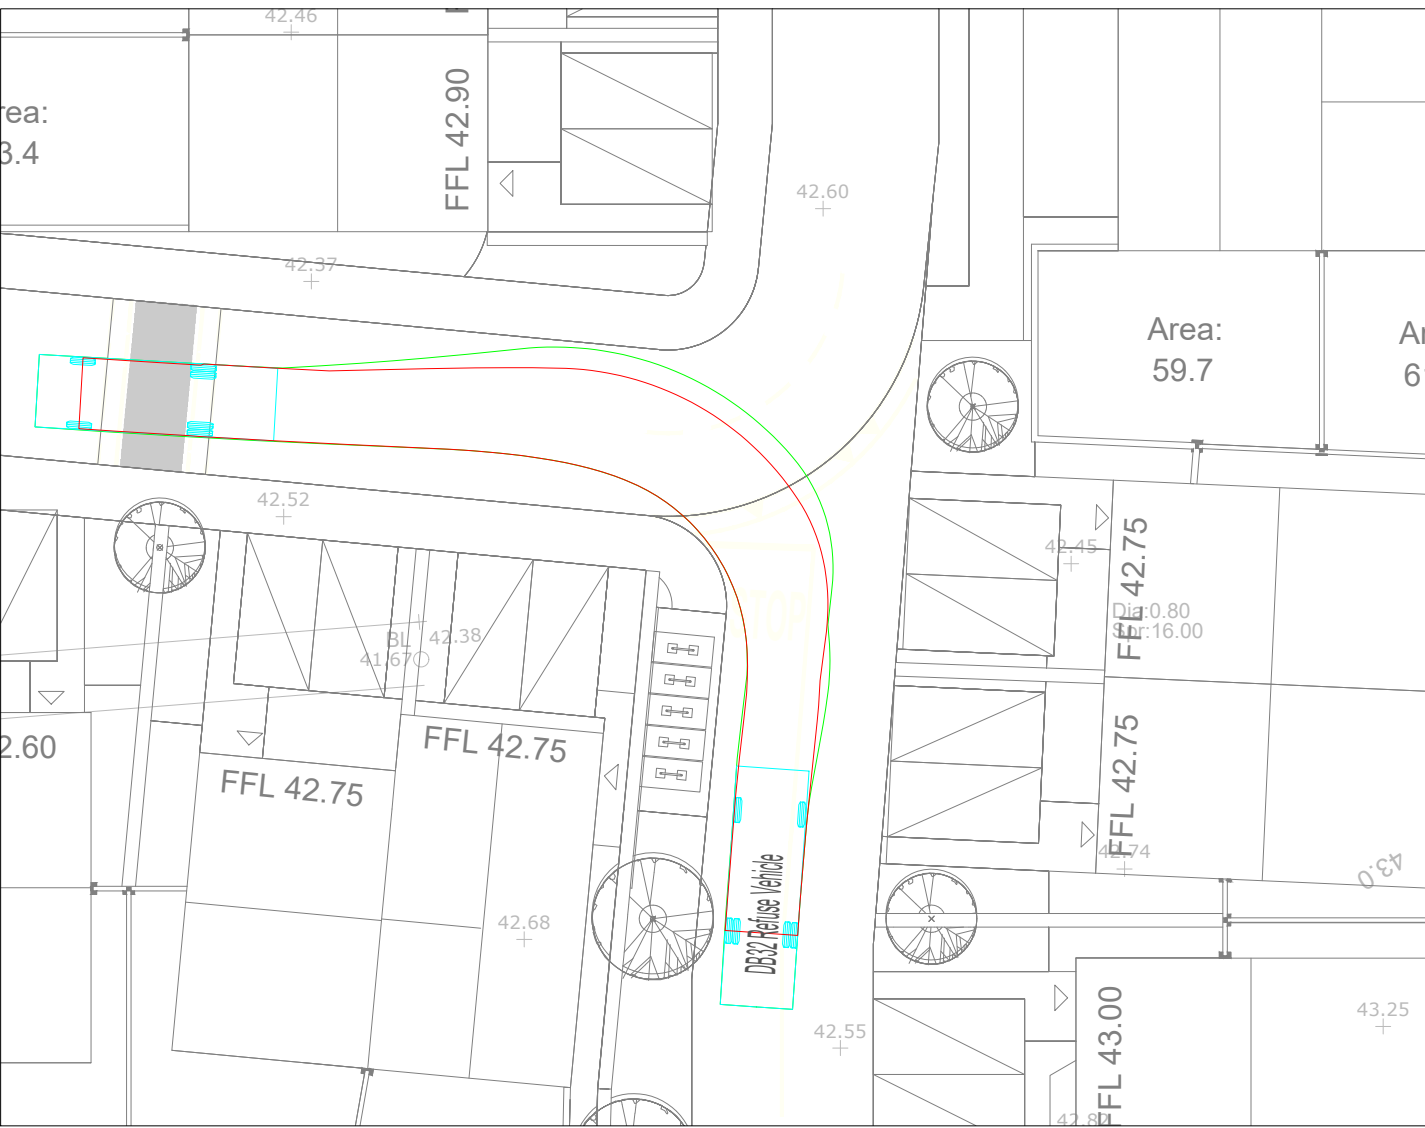

ZONE 9 SWEEP PATH ANALYSIS FOR REFUSE TRUCK
SCALE 1:250

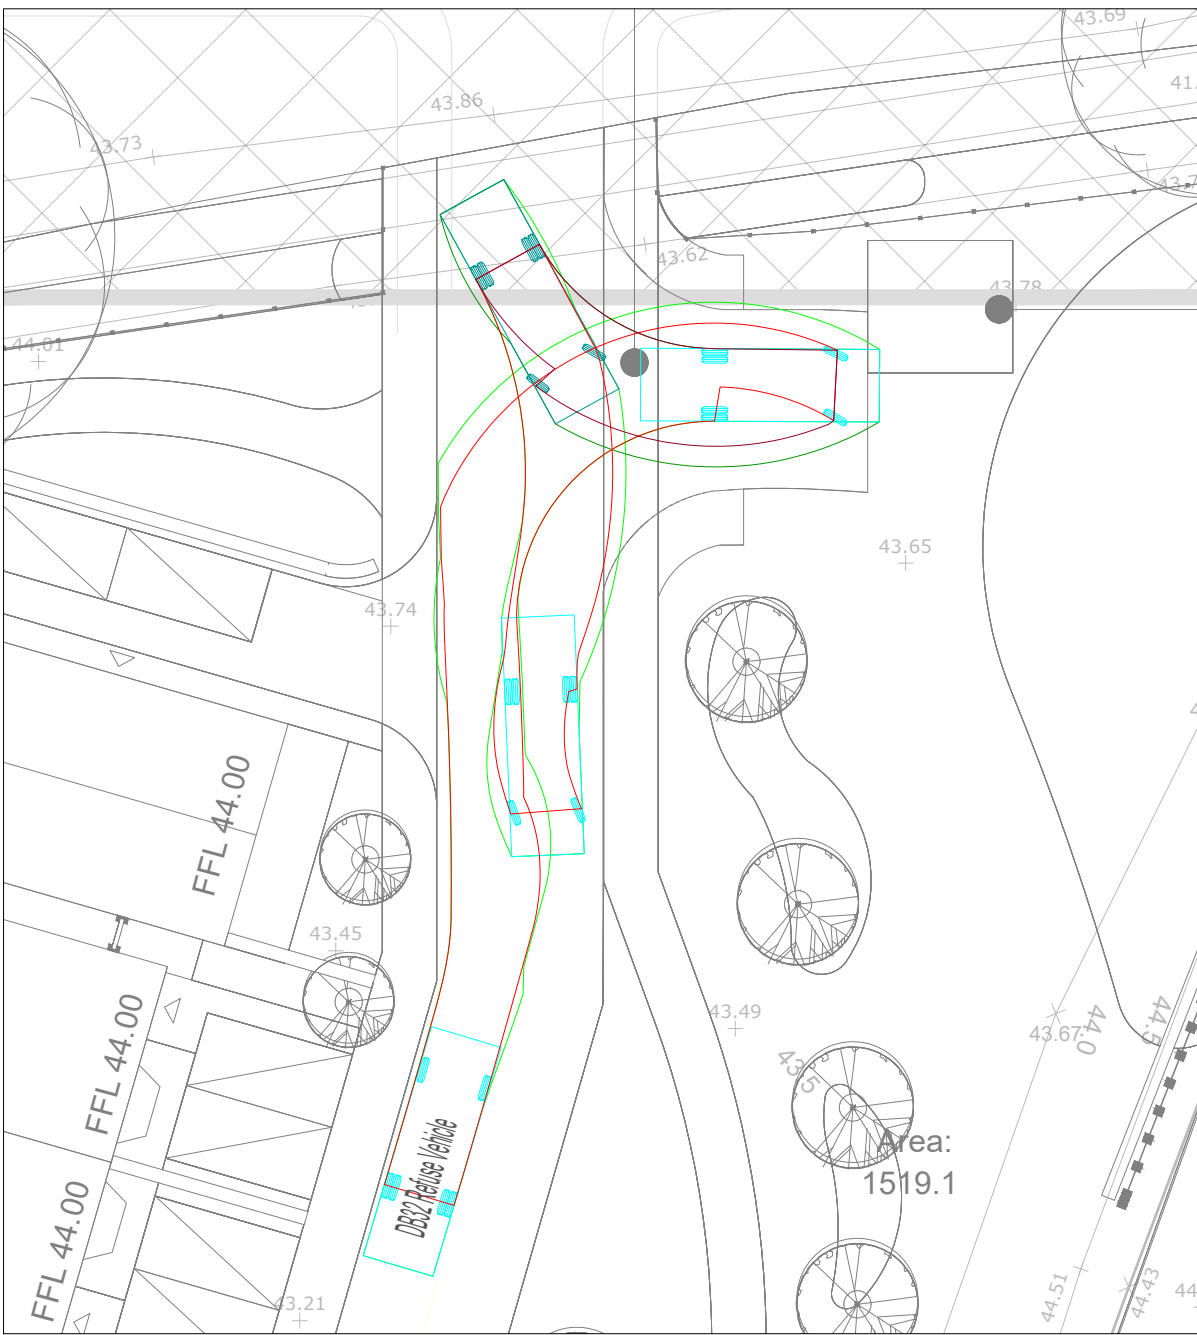

ZONE 10 SWEEP PATH ANALYSIS FOR REFUSE TRUCK
SCALE 1:250

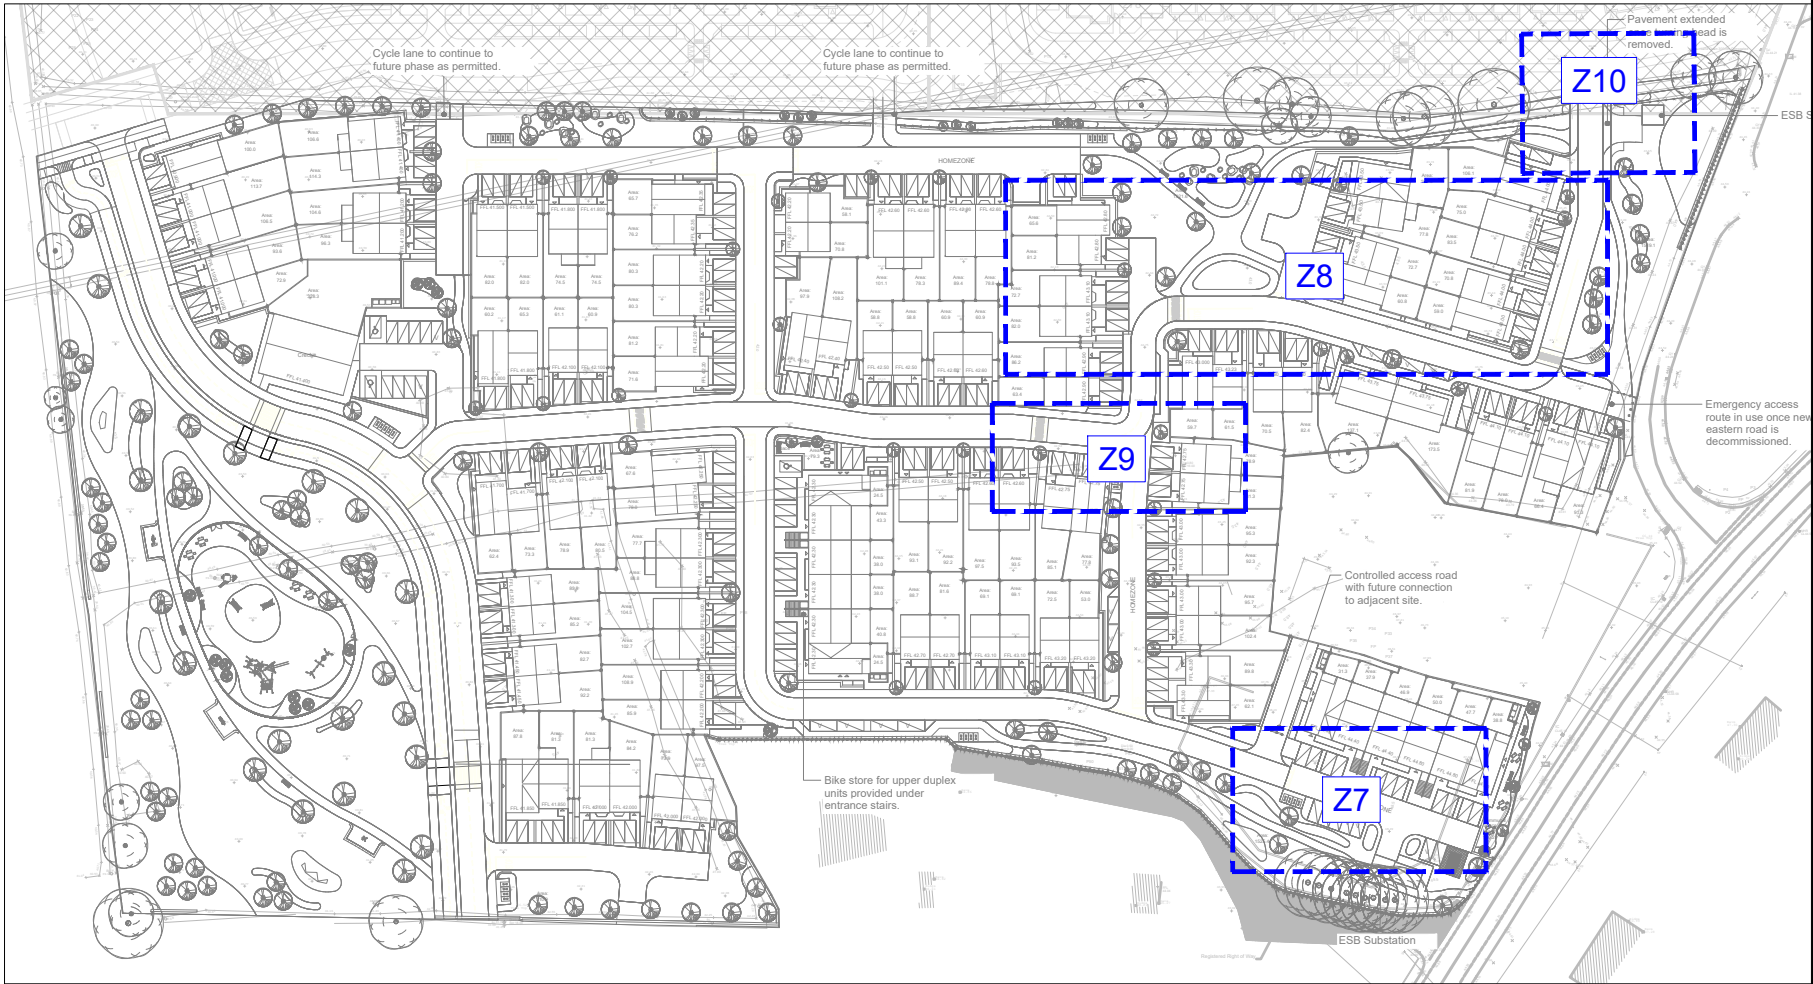


KEYPLAN
NTS

INFORMATION

© ORS
This drawing and any design hereon is the copyright of the Consultants and must not be reproduced without their written consent. All drawings remain the property of the Consultants.

Figured dimension only to be taken from this drawing. All dimensions to be checked on site. Consultants to be informed immediately of any discrepancies before work proceeds.

REV NO:	DATE:	REVISION NOTE:	DWN BY:	CKD BY:
P01	09/06/2026	ISSUED FOR COORDINATION	EK	MH
P02	06/07/2026	ISSUED DRAFT FOR INFORMATION	EK	MH
P03	30/07/2026	ISSUED FOR INFORMATION	EK	DG
P04	12/08/2026	ISSUED FOR INFORMATION	EK	MH

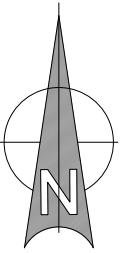

CLIENT:	BALLYMORE GROUP			
PROJECT:	PROPOSED DEVELOPMENT, BALLYKEERAN GARDENS, CORNAMADDY, ATHLONE			
TITLE:	PROPOSED PHASE 1 SWEPT PATH ANALYSIS REFUSE TRUCK SHEET 2			
DRAWN: EK	CHECKED: RM	APPROVED: MH	JOB NO: 251416	REV: P04
DATE: AUGUST 2026	SCALE: 1:500	DRAWING NO: 251416-ORS-Z1-00-DR-TR-731		

ORS

Mullingar | Dublin | Galway | Donegal | Cork | Waterford
T: +353 1 5242060 | W: www.ors.ie | E: info@ors.ie
ISO 9001:2015 QUALITY ASSURED COMPANY