



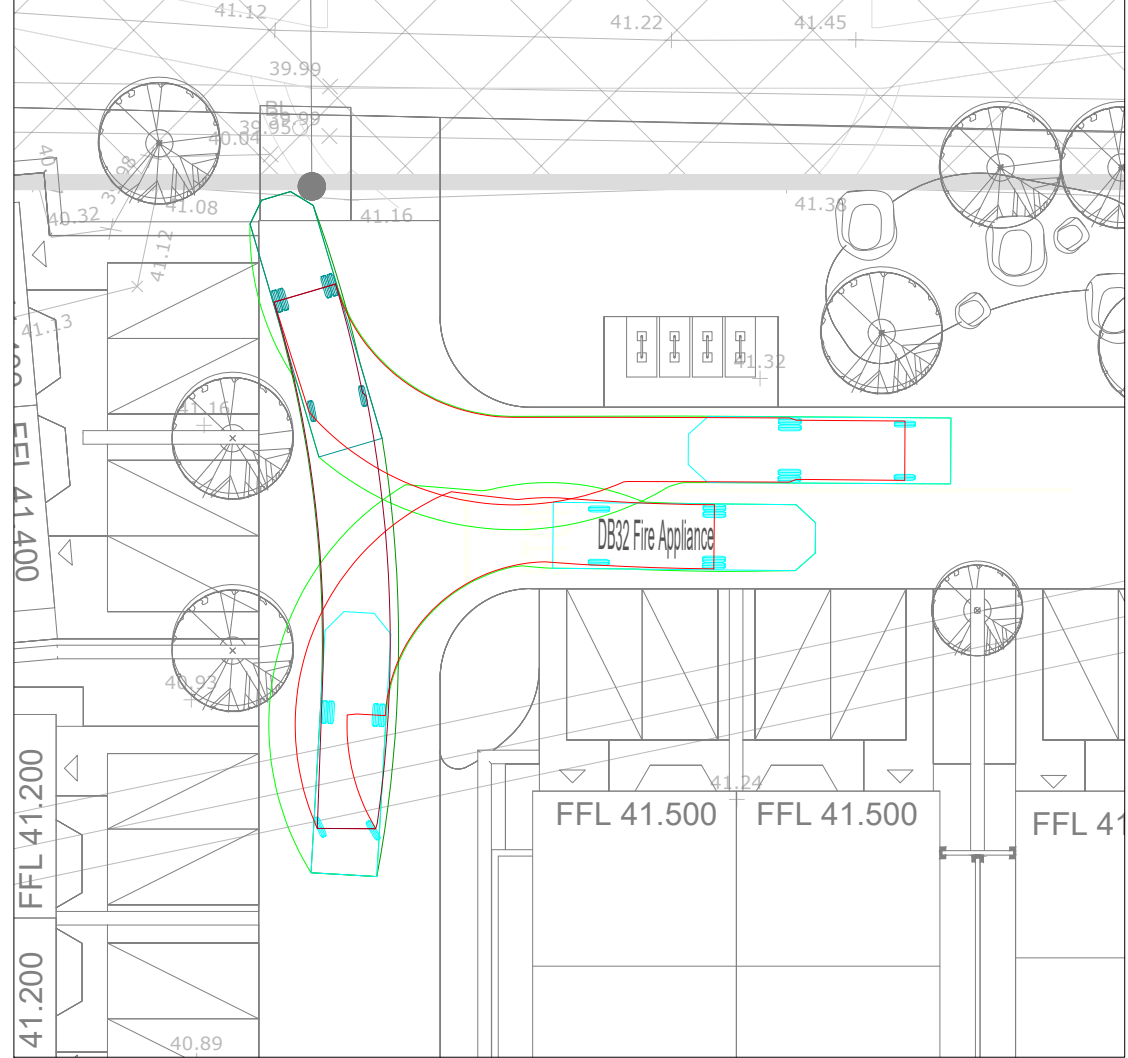


ZONE 1 SWEEP PATH ANALYSIS FOR FIRE TENDER
SCALE 1:250

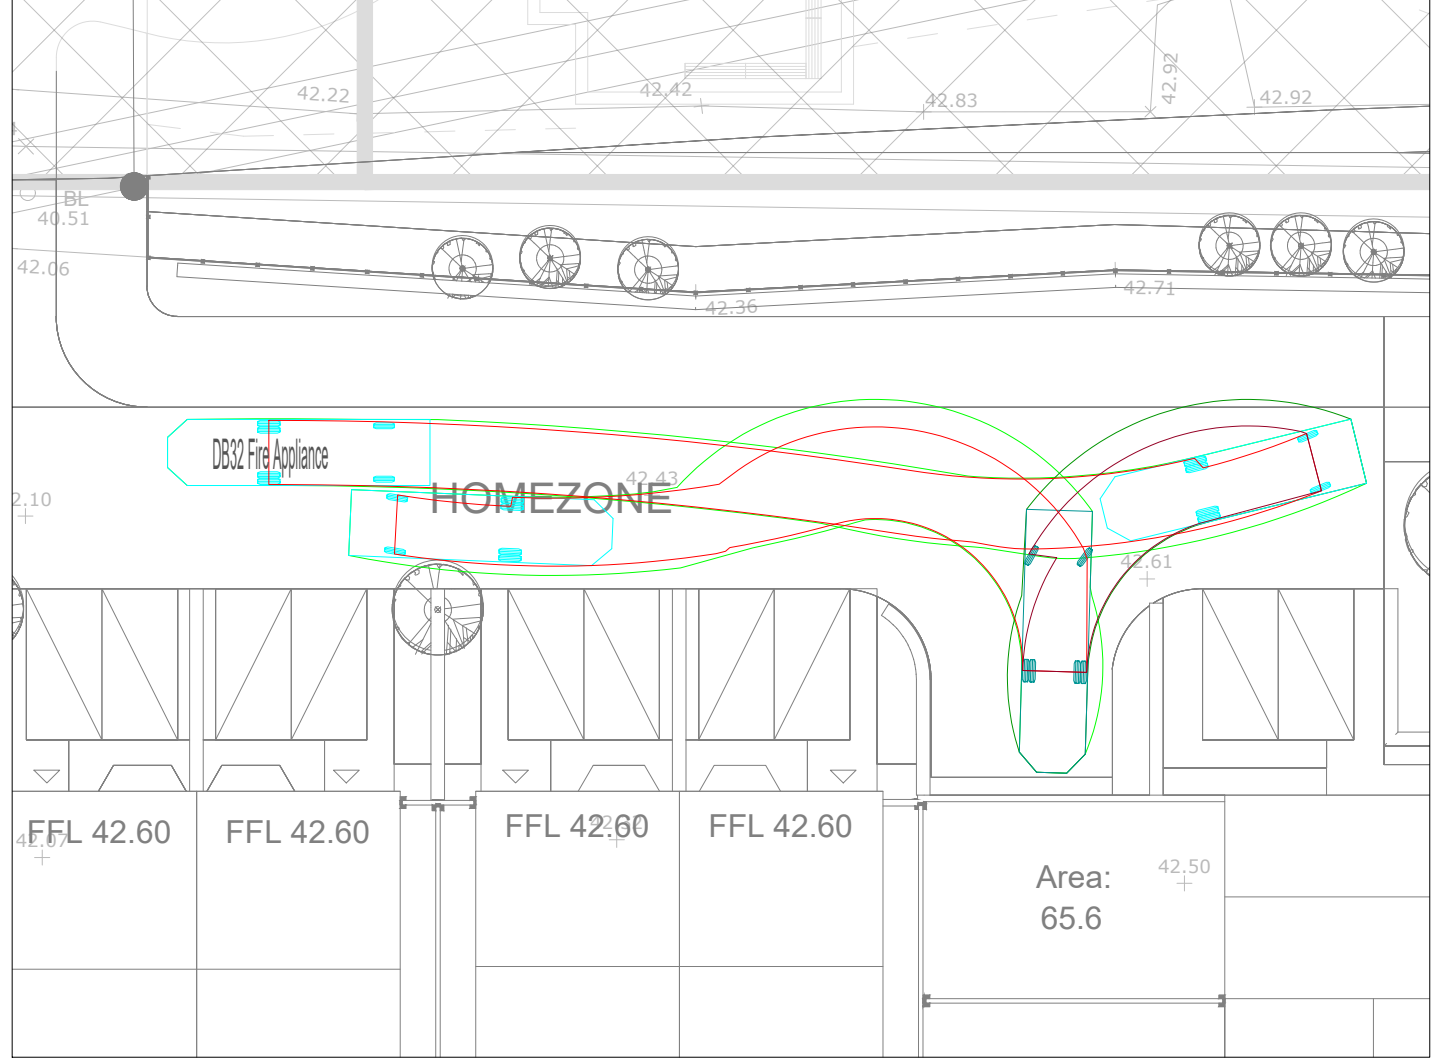

ZONE 2 SWEEP PATH ANALYSIS FOR FIRE TENDER
SCALE 1:250



ZONE 3 SWEEP PATH ANALYSIS FOR FIRE TENDER
SCALE 1:250

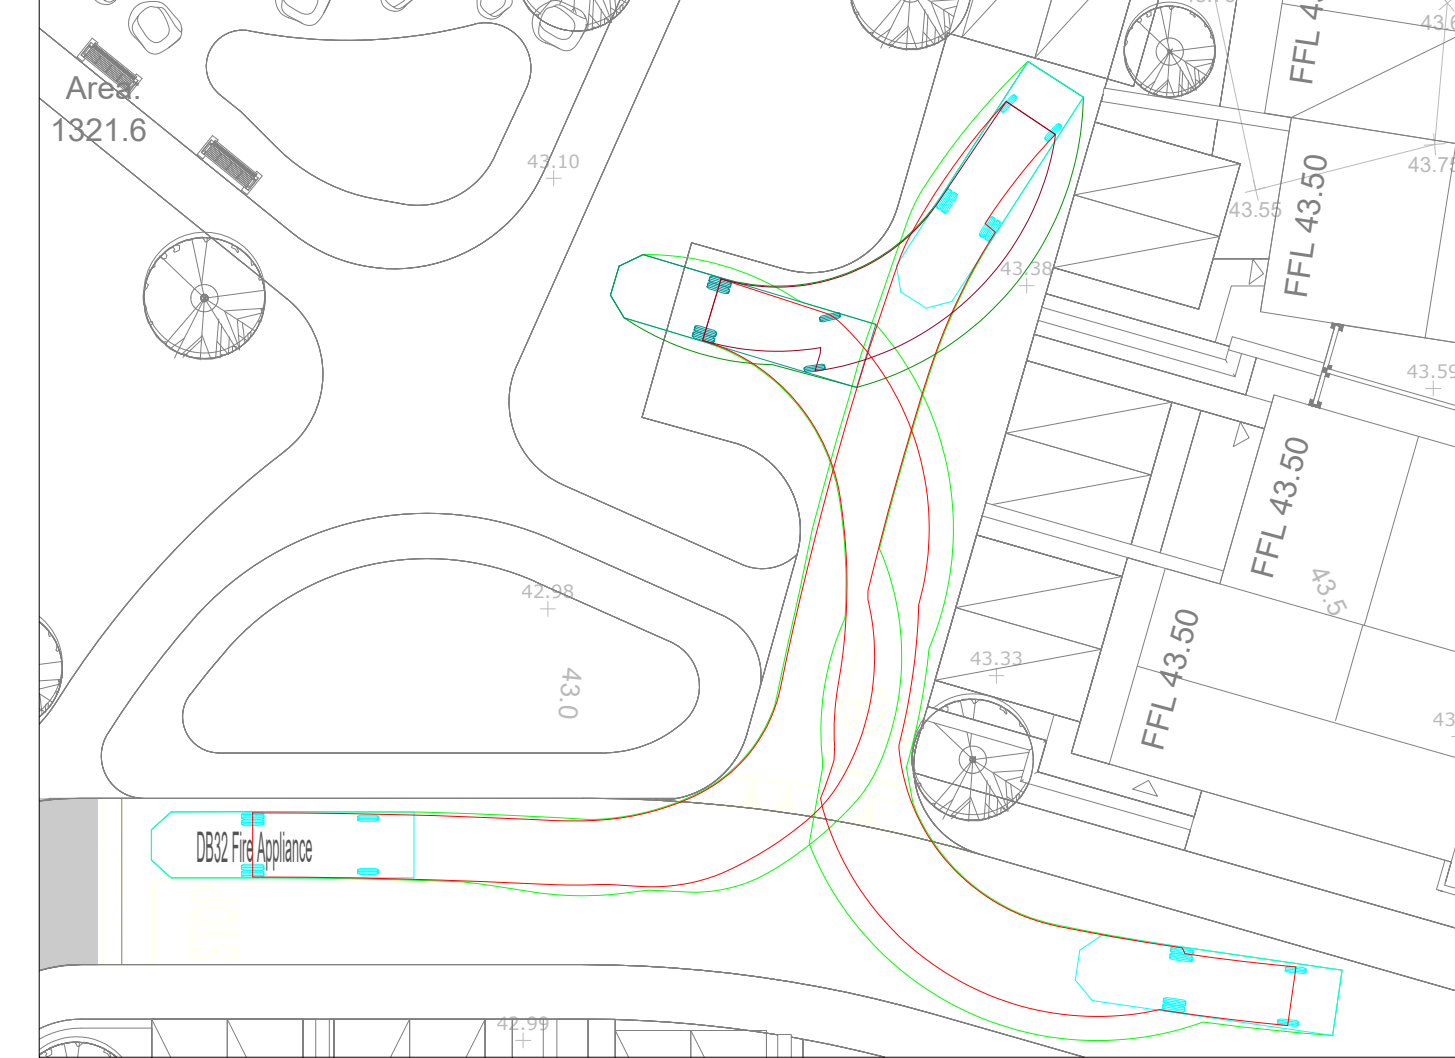


ZONE 4 SWEEP PATH ANALYSIS FOR FIRE TENDER
SCALE 1:250


DB32 Fire Appliance
Overall Length 8.68m
Overall Width 2.180m
Overall Body Height 3.452m
Min Body Ground Clearance 0.337m
Max Track Width 2.121m
Lock to lock time 6.00s
Kerb to Kerb Turning Radius 7.910m

AUTOTRACK LEGEND


- VEHICLE WHEEL TRACK
- VEHICLE OVERHANG
- VEHICLE WHEEL TRACK (REVERSE)
- VEHICLE OVERHANG (REVERSE)

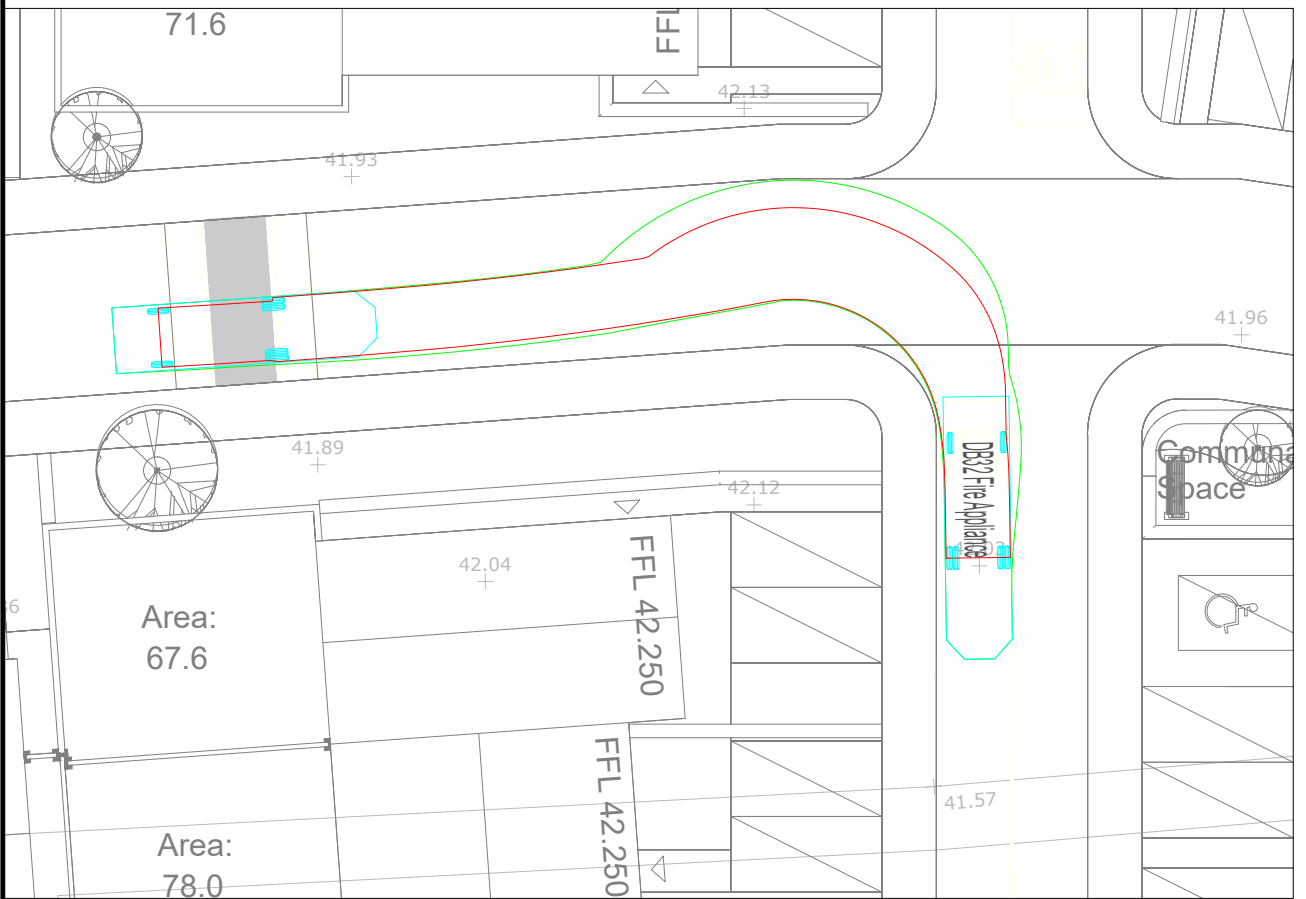


ZONE 5 SWEEP PATH ANALYSIS FOR FIRE TENDER
SCALE 1:250

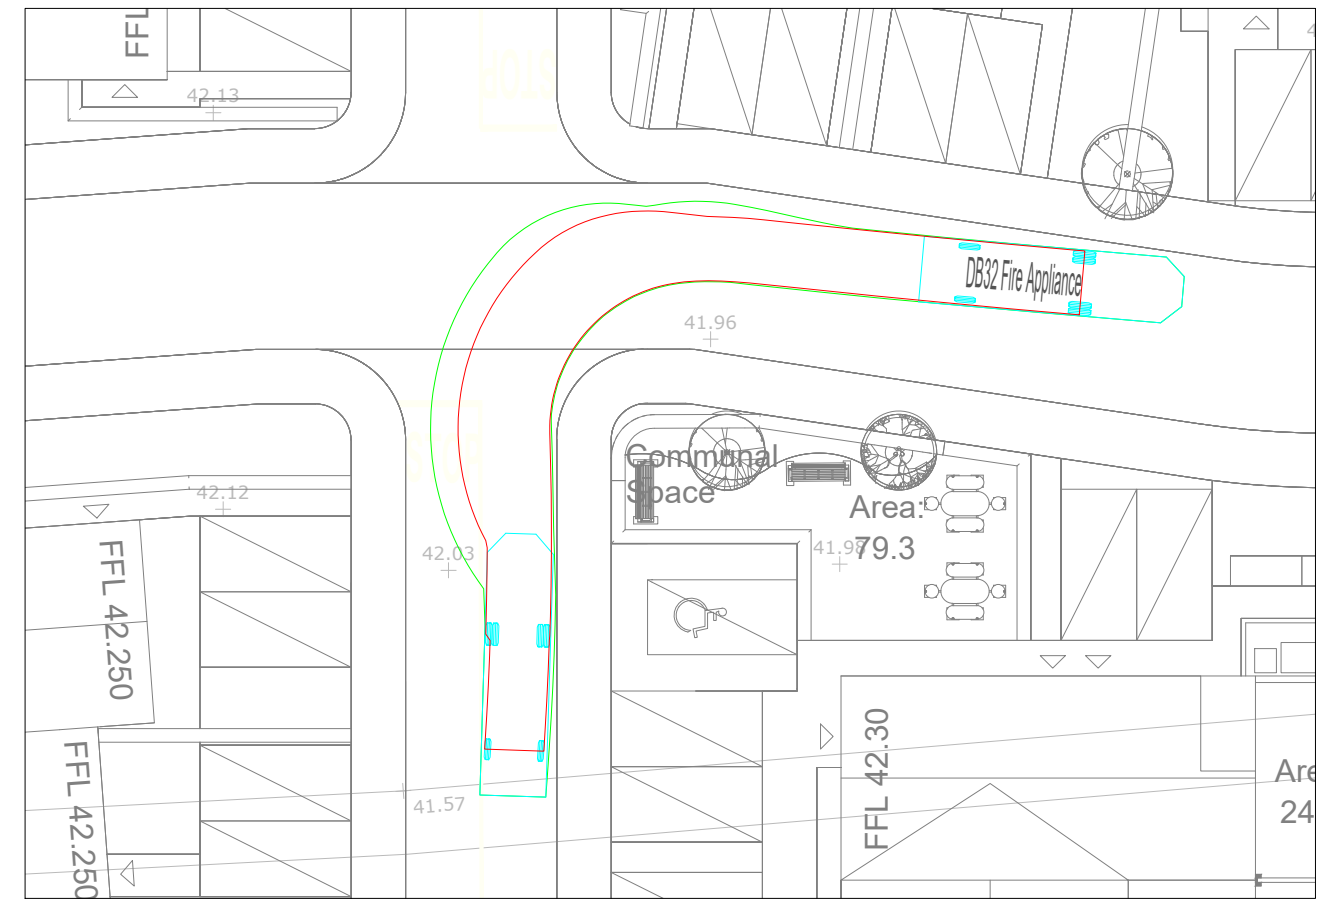


ZONE 5 SWEEP PATH ANALYSIS FOR FIRE TENDER
SCALE 1:250

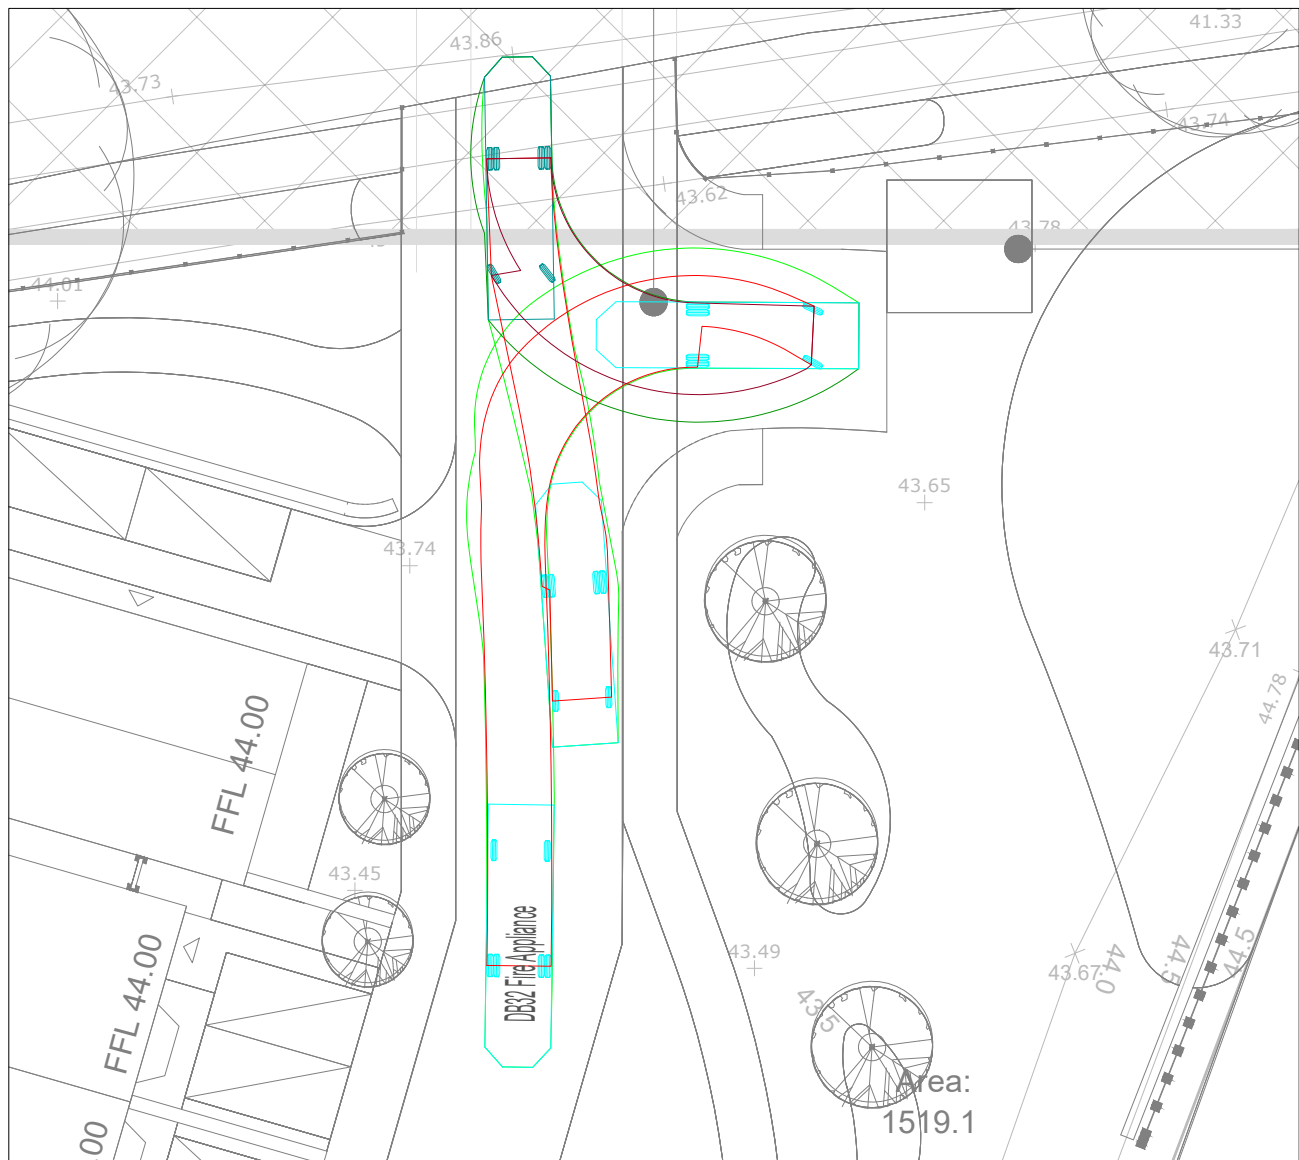


ZONE 8 SWEEP PATH ANALYSIS FOR FIRE TENDER
SCALE 1:250

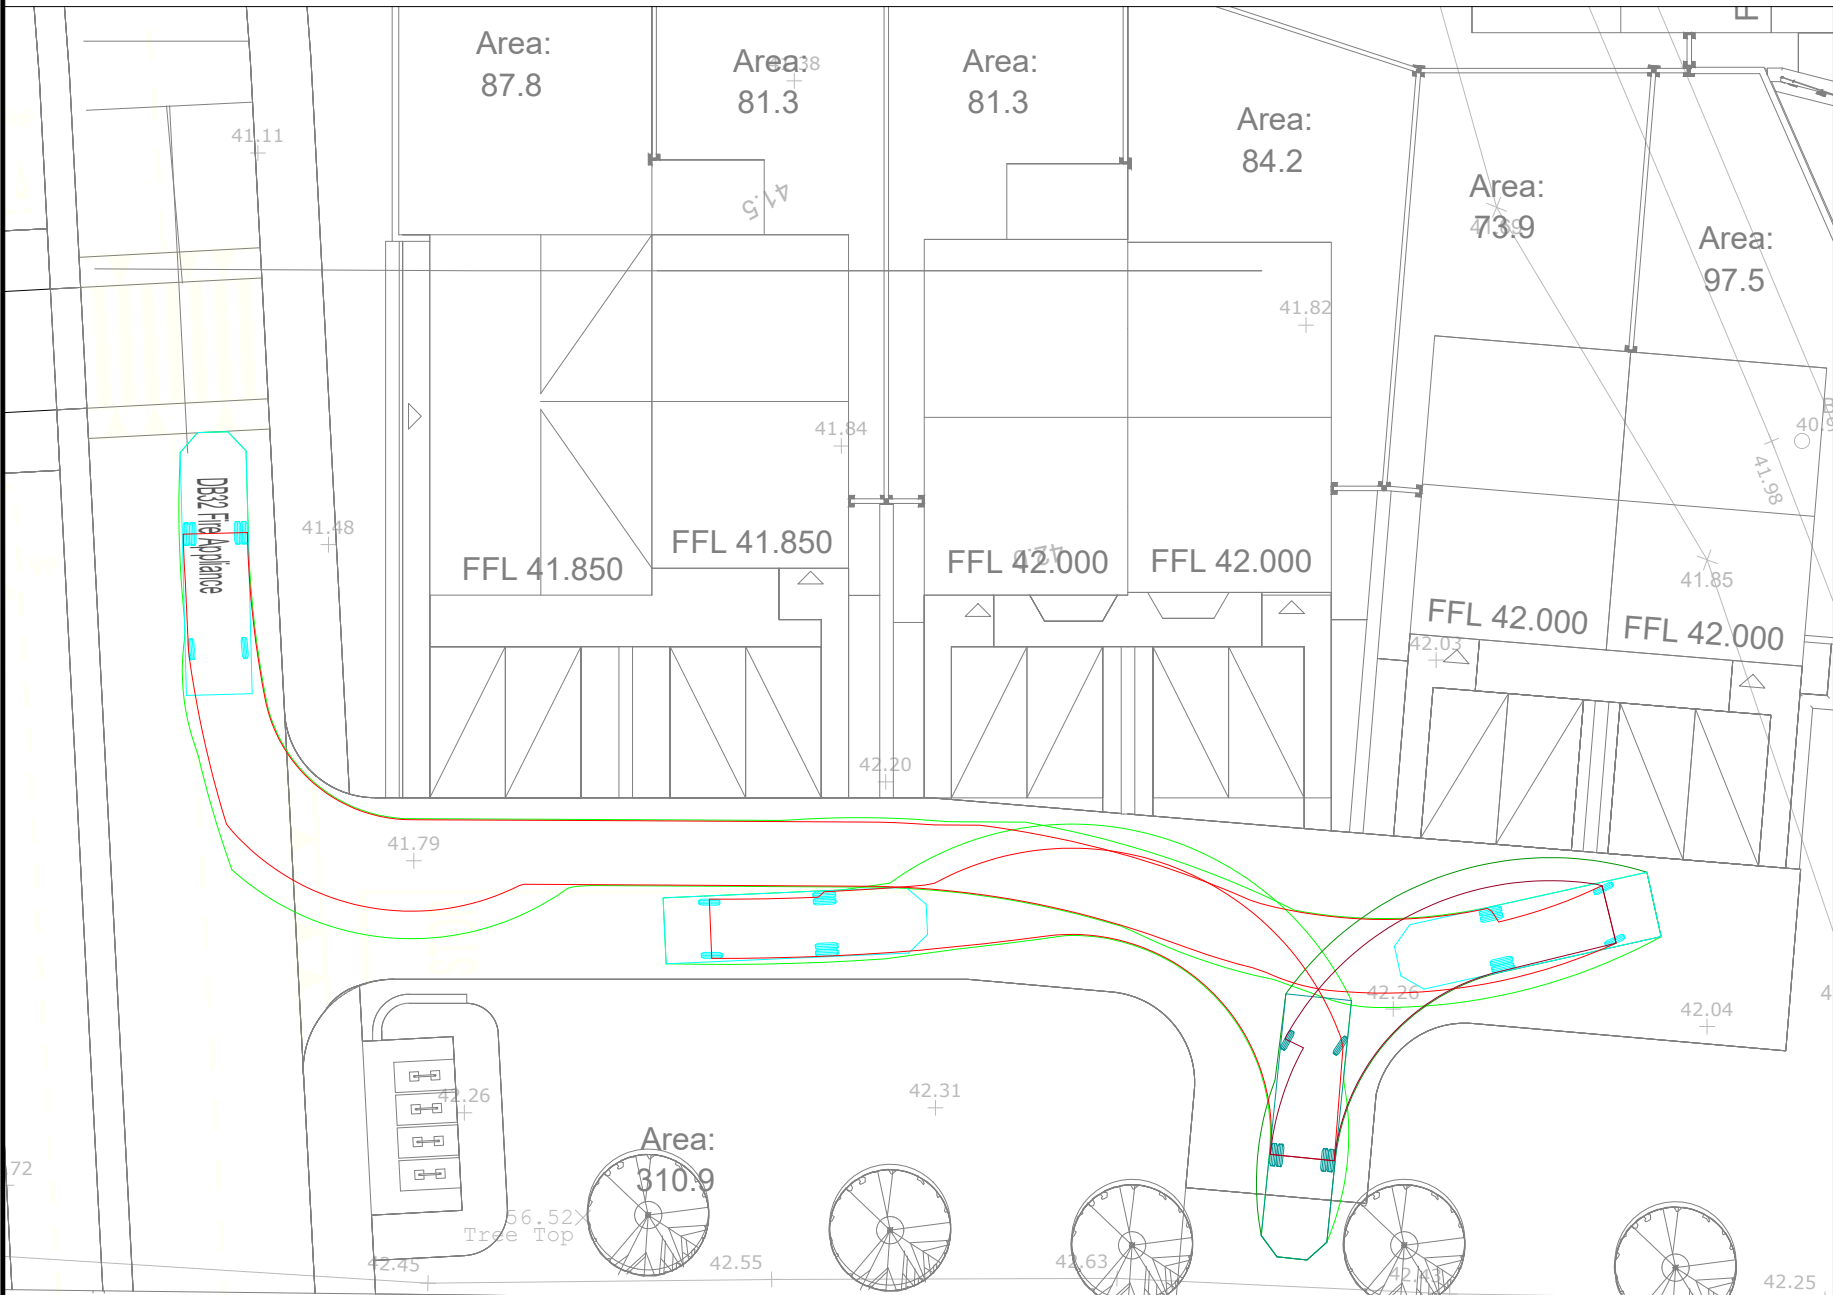

ZONE 6 SWEEP PATH ANALYSIS FOR FIRE TENDER
SCALE 1:250

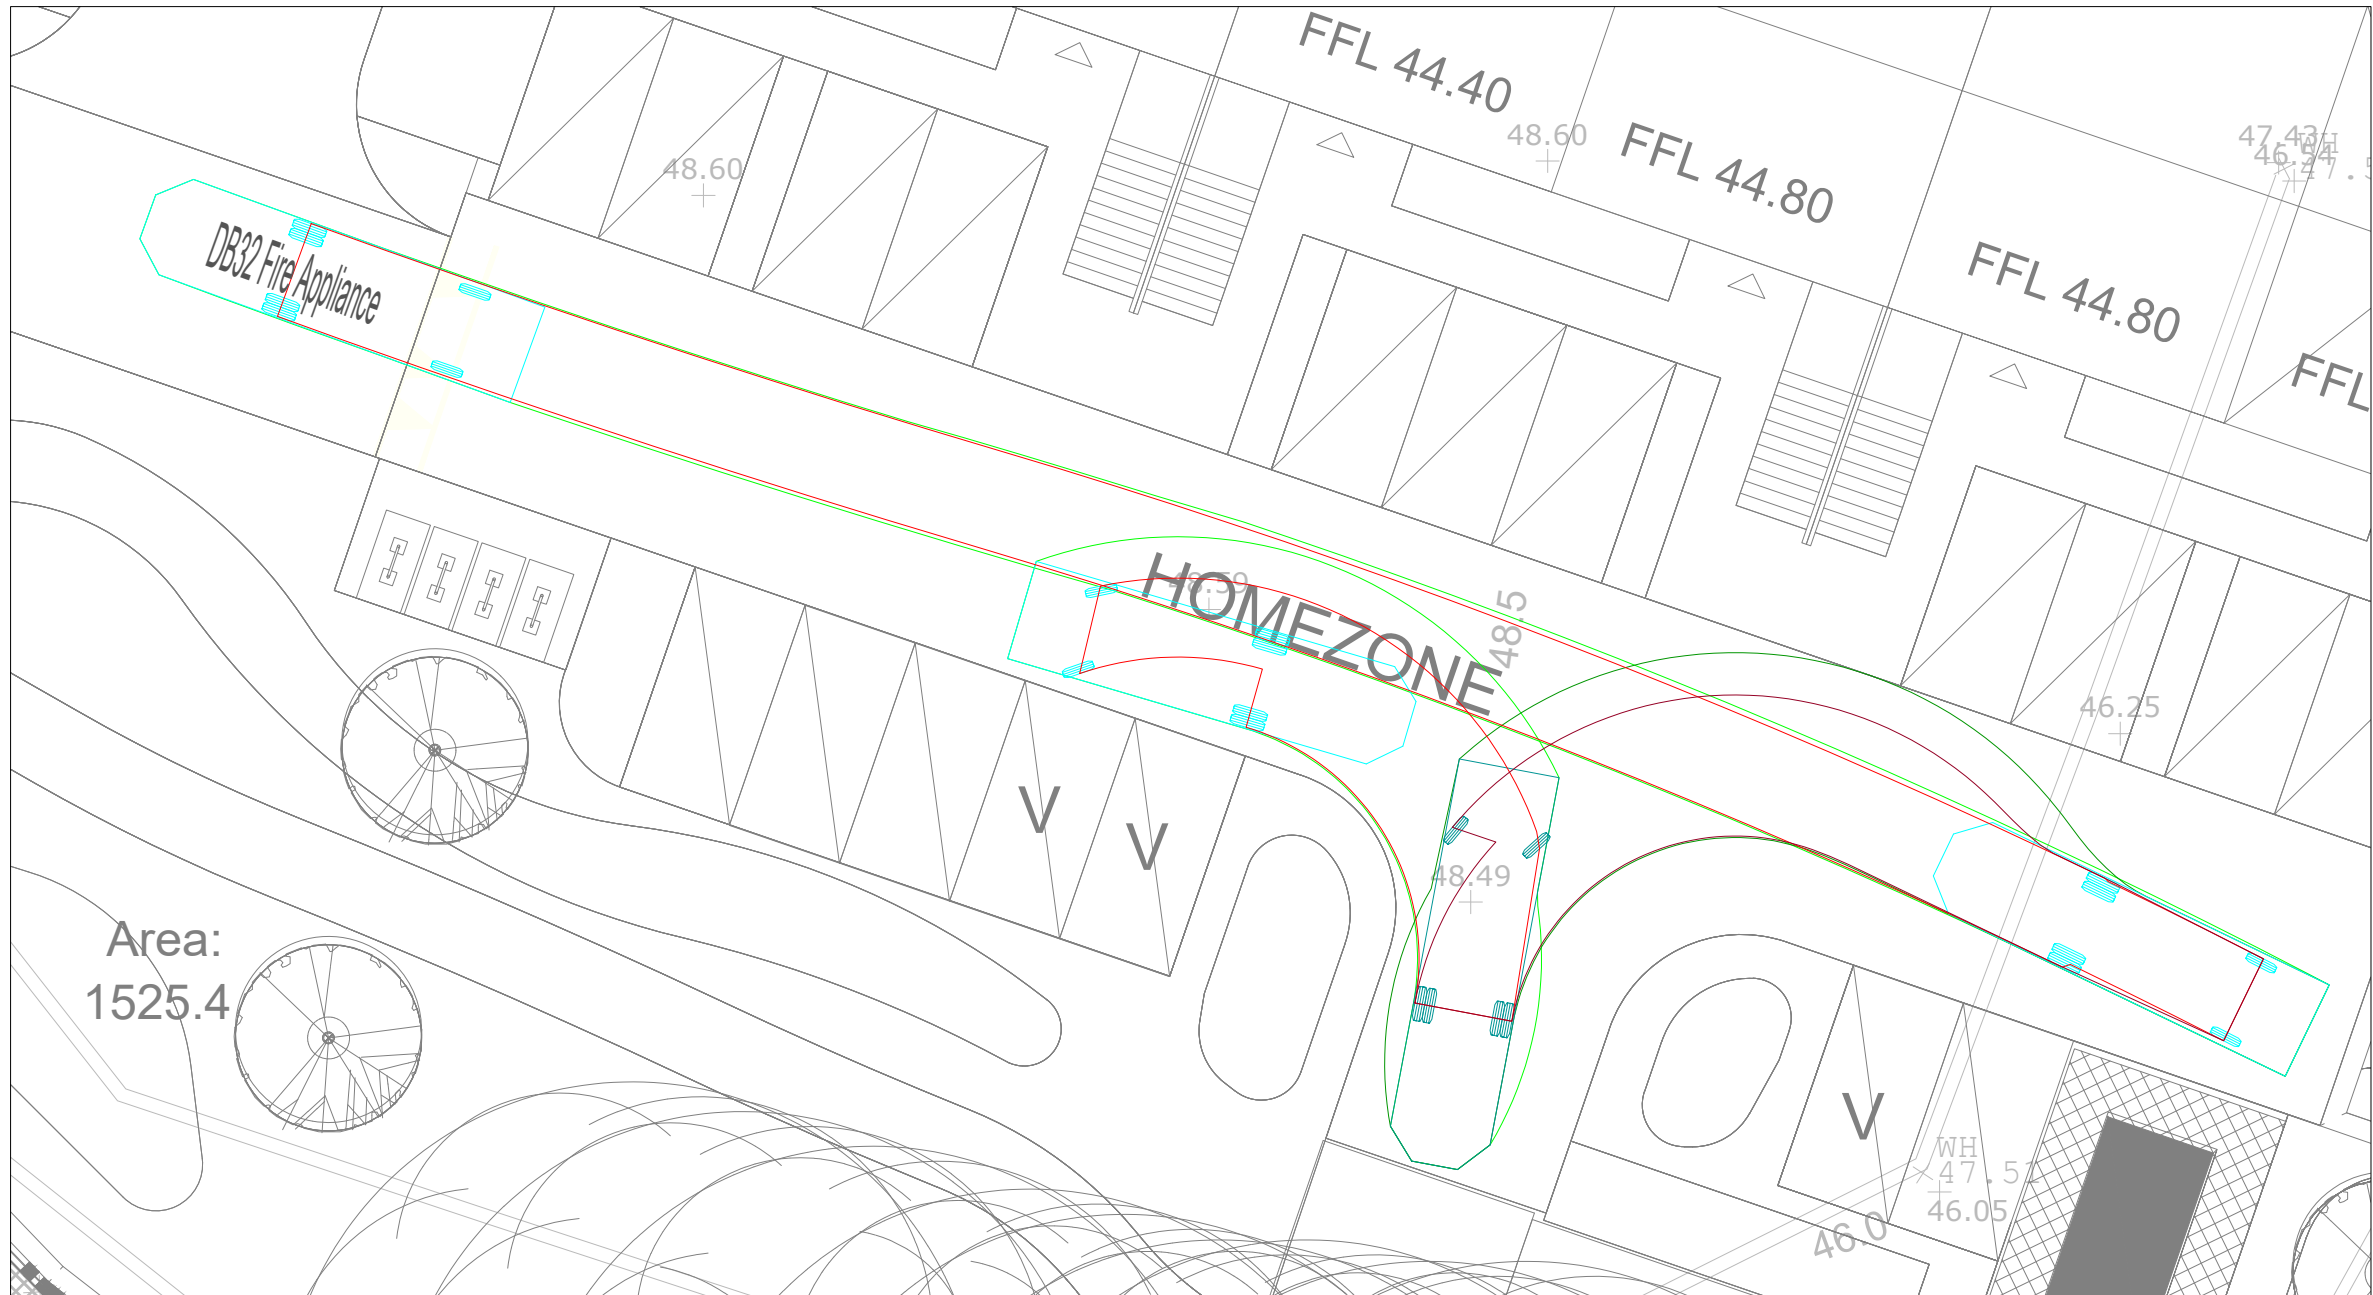

ZONE 7 SWEEP PATH ANALYSIS FOR FIRE TENDER
SCALE 1:250

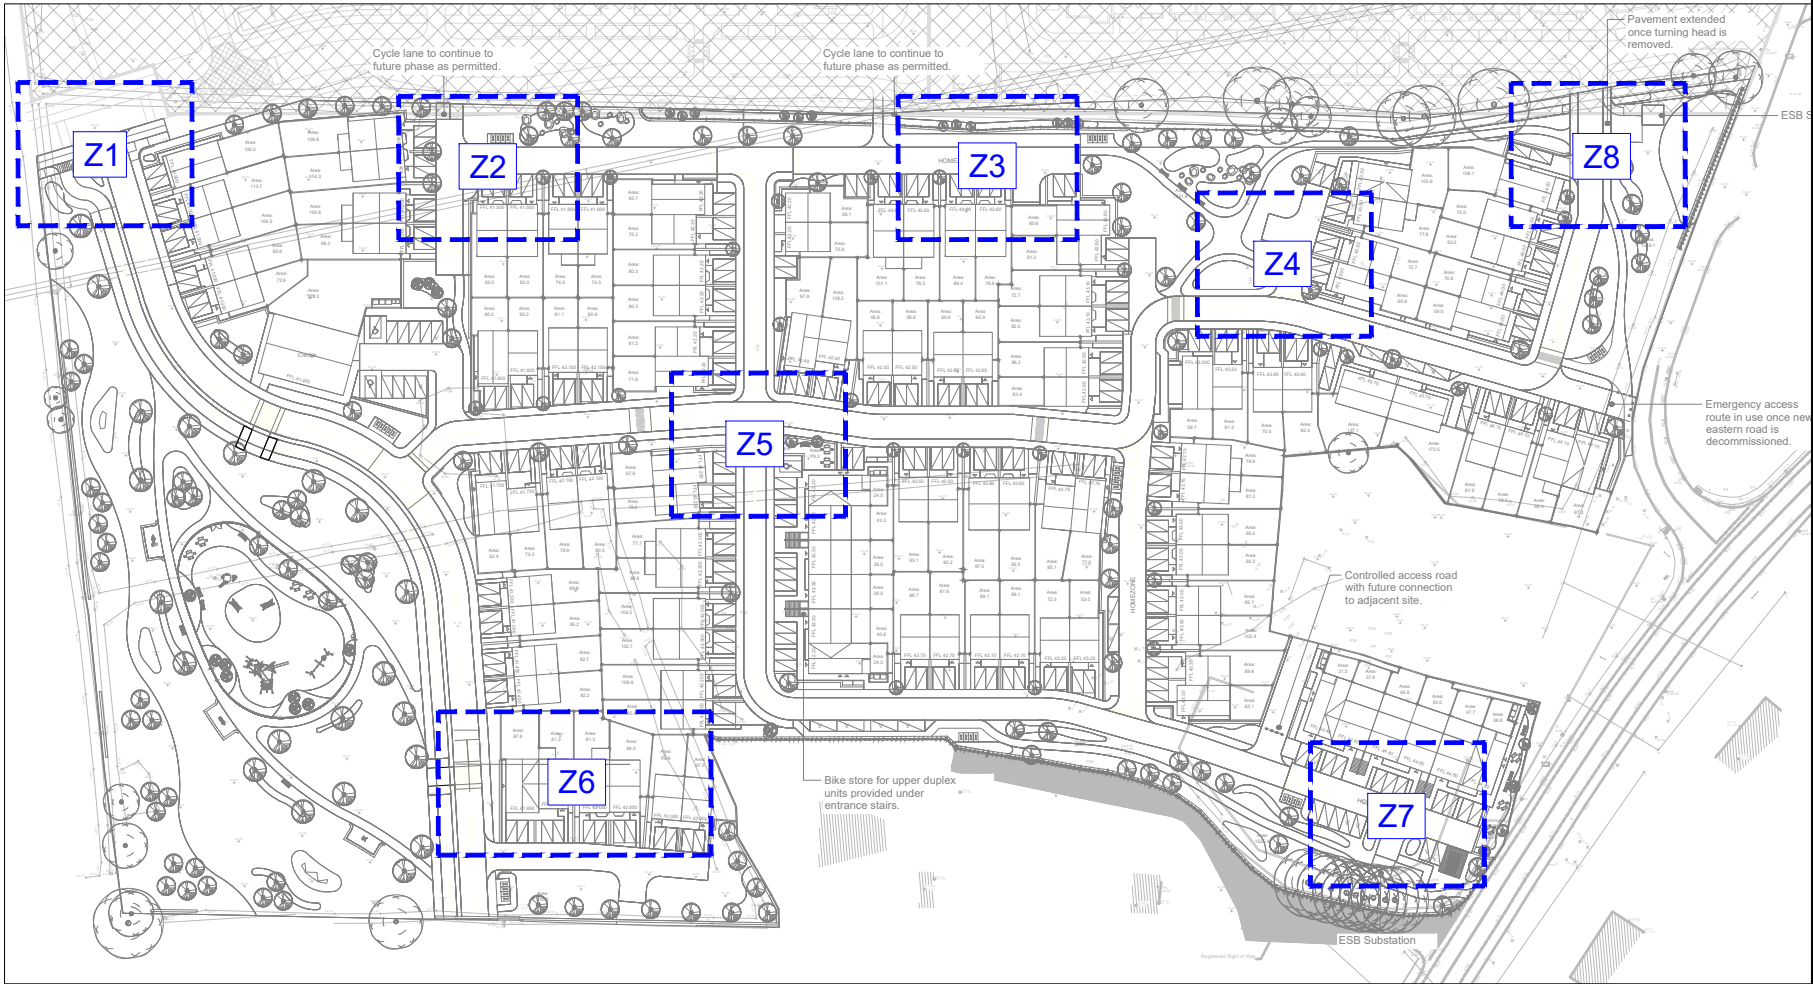

KEYPLAN
NTS

INFORMATION

© ORS
This drawing and any design hereon is the copyright of the Consultants and must not be reproduced without their written consent. All drawings remain the property of the Consultants.

Figured dimension only to be taken from this drawing. All dimensions to be checked on site. Consultants to be informed immediately of any discrepancies before work proceeds.

REV NO:	DATE:	REVISION NOTE:	DWN BY:	CKD BY:
P01	06/07/2026	ISSUED DRAFT FOR INFORMATION	EK	MH
P02	30/07/2026	ISSUED FOR INFORMATION	EK	DG
P03	12/08/2026	ISSUED FOR INFORMATION	EK	MH

CLIENT:	BALLYMORE GROUP		
PROJECT:	PROPOSED DEVELOPMENT, BALLYKEERAN GARDENS, CORNAMADDY, ATHLONE		
TITLE:	PROPOSED PHASE 1 SWEEP PATH ANALYSIS FIRE TENDER		
DRAWN: EK	CHECKED: RM	APPROVED: MH	JOB NO: 251416
DATE: AUGUST 2026	SCALE: 1:500	DRAWING NO: 251416-ORS-Z1-00-DR-TR-732	
			REV: P03

Mullingar | Dublin | Galway | Donegal | Cork | Waterford
T: +353 1 5242060 | W: www.ors.ie | E: info@ors.ie
ISO 9001:2015 QUALITY ASSURED COMPANY