



NOTE:
ALL SUDS DETAILS TO COMPLY WITH
PREVIOUS PLANNING APPLICATION
FOR THIS SITE.

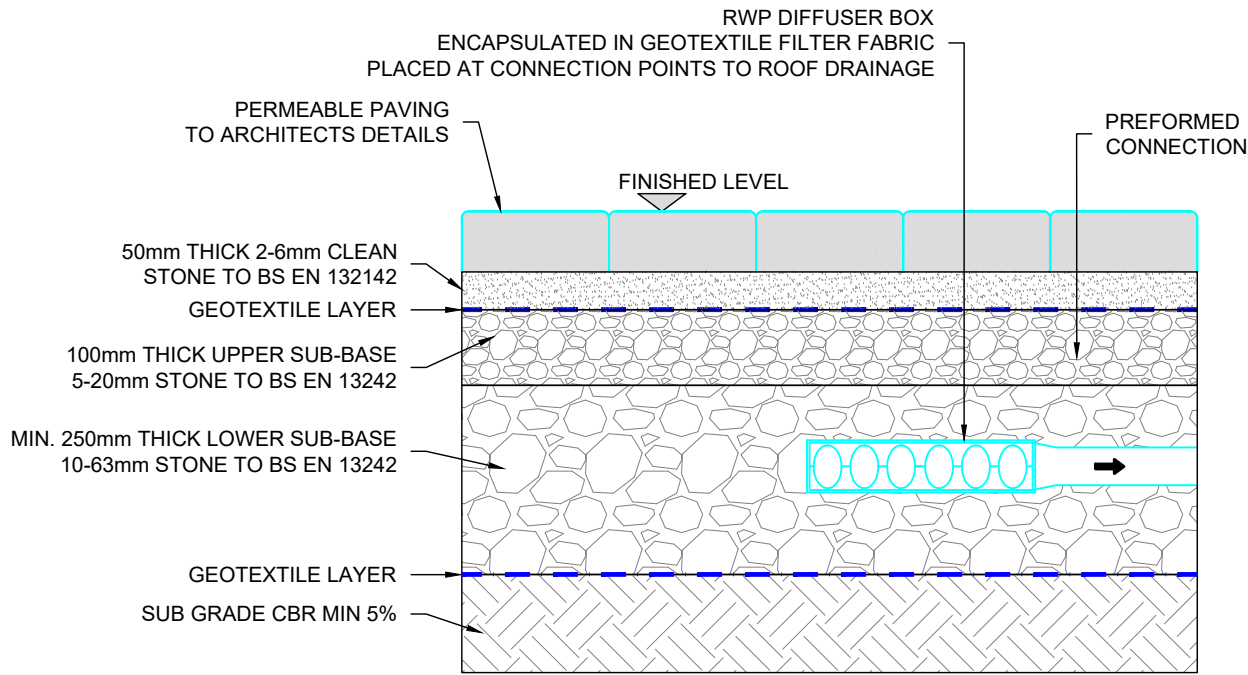


RWP DIFFUSER BOX
SCALE 1:20

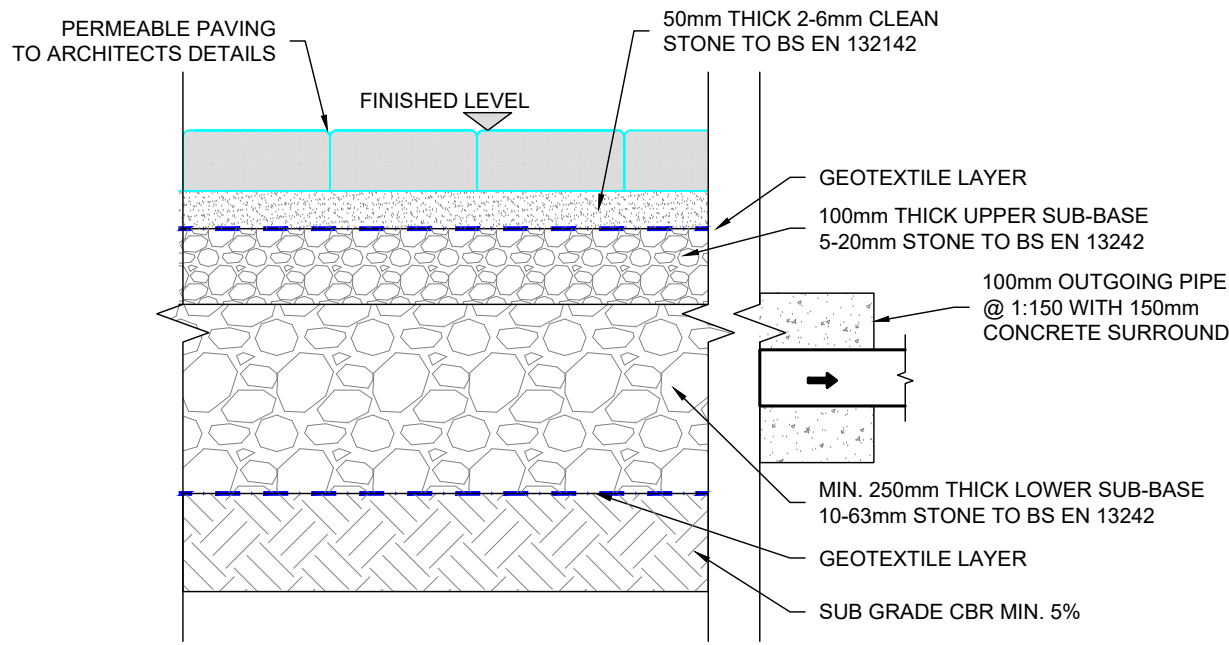

PERMEABLE PAVING BUILD-UP DETAIL
SCALE 1:20

100mm OUTGOING
PIPE @ 1:150
WITH 150mm CONCRETE
SURROUND

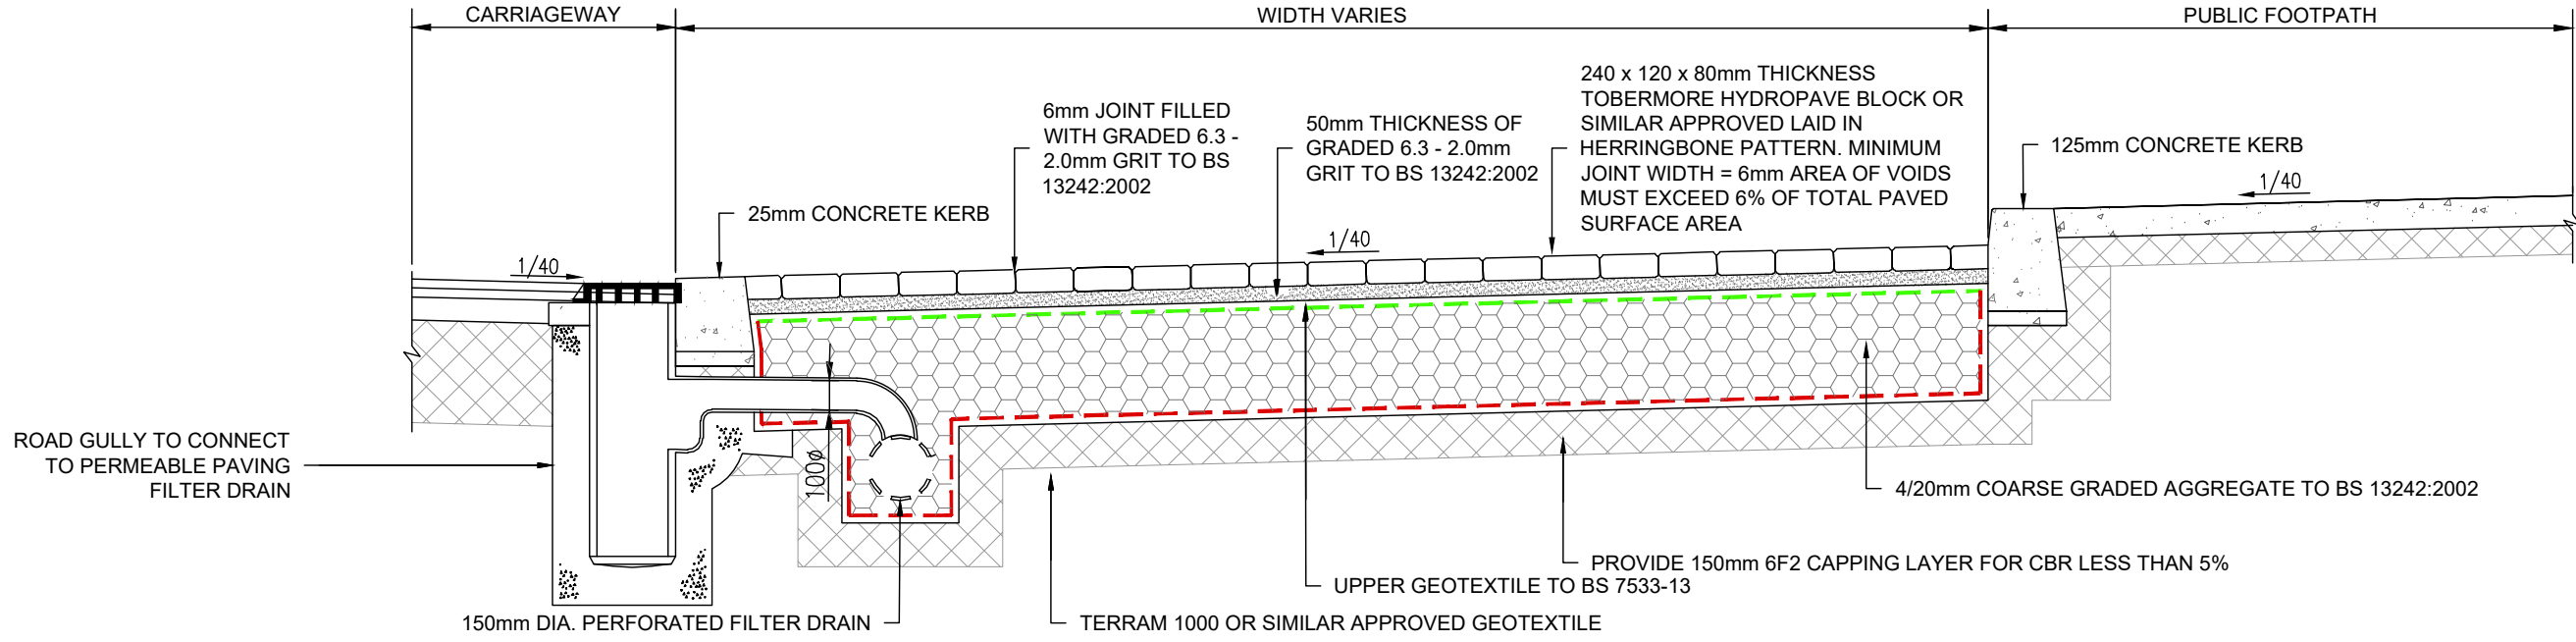

TYPICAL SECTION THROUGH PARKING BAY PERMEABLE PAVING AND HOMEZONE
SCALE 1:25

INFORMATION

© ORS
This drawing and any design hereon is the copyright of the
Consultants and must not be reproduced without their written consent.
All drawings remain the property of the Consultants.

Figured dimension only to be taken from this drawing.
All dimensions to be checked on site.
Consultants to be informed immediately of any
discrepancies before work proceeds.

REV NO:	DATE:	REVISION NOTE:	DWN BY:	CKD BY:
P01	06/07/2026	ISSUED DRAFT FOR INFORMATION	EK	MH
P02	30/07/2026	ISSUED FOR INFORMATION	EK	DG
P03	12/08/2026	ISSUED FOR INFORMATION	EK	MH

CLIENT:	BALLYMORE GROUP				
PROJECT:	PROPOSED DEVELOPMENT, BALLYKEERAN GARDENS, CORNAMADDY, ATHLONE				
TITLE:	SUDS DETAILS				
DRAWN: EK	CHECKED: RM	APPROVED: MH	JOB NO: 251416		REV: P03
DATE: JULY 2026	SCALE: 1:20	DRAWING NO: 251416-ORS-ZZ-XX-DR-C-421			

ORS

Mullingar | Dublin | Galway | Donegal | Cork | Waterford
T: +353 1 5242060 | W: www.ors.ie | E: info@ors.ie
ISO 9001:2015 QUALITY ASSURED COMPANY