
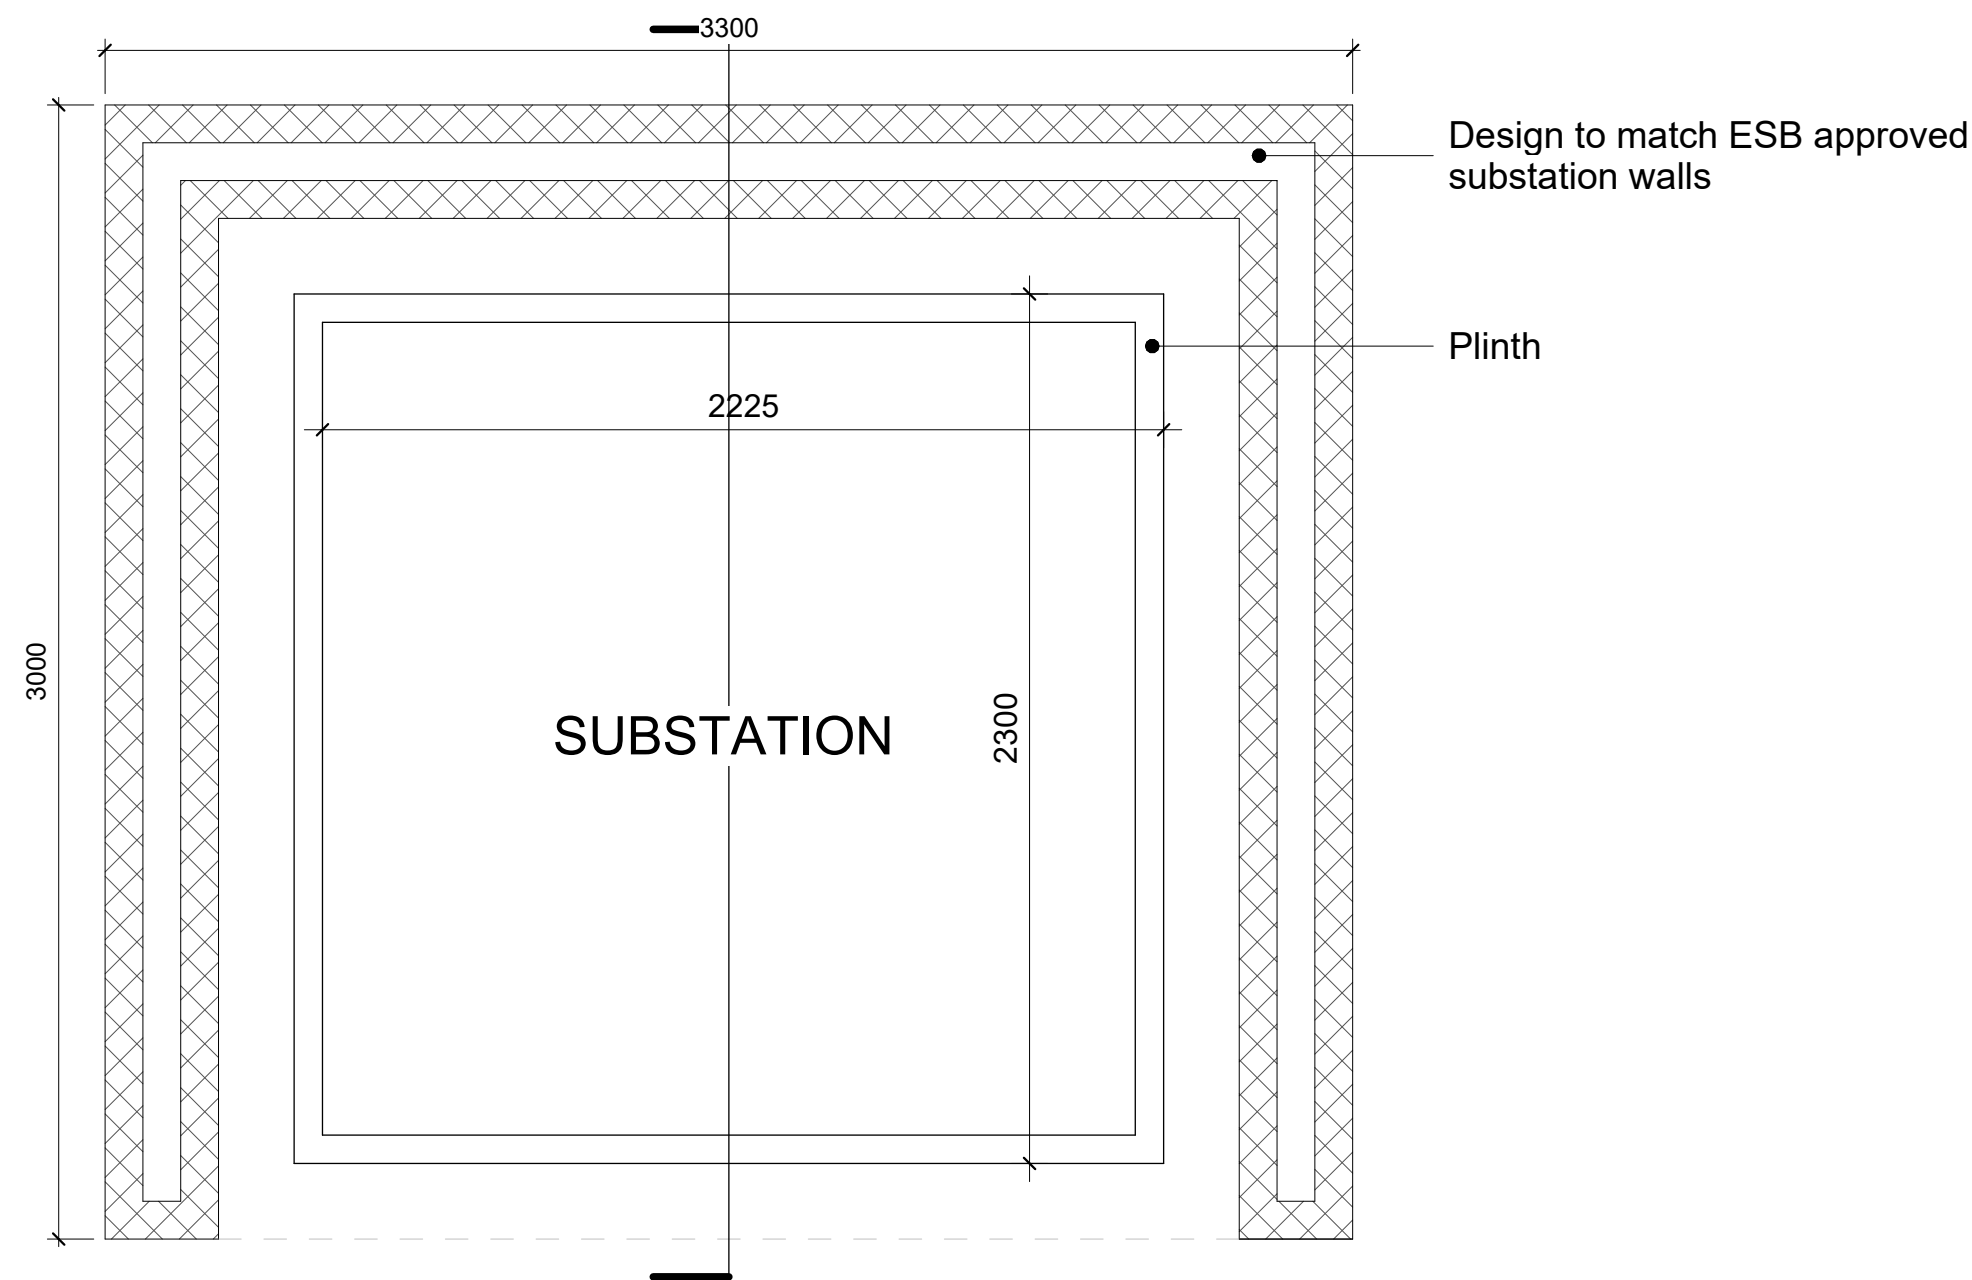
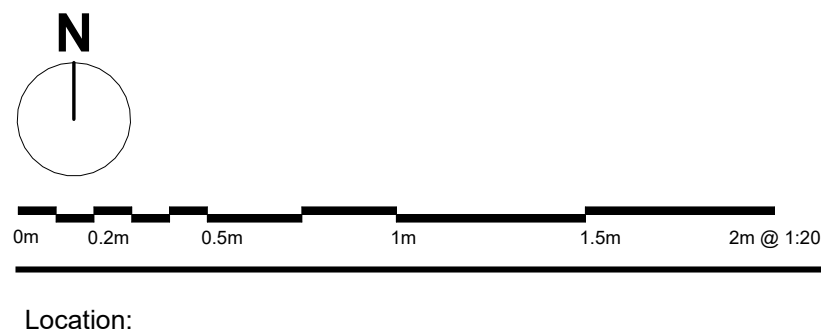
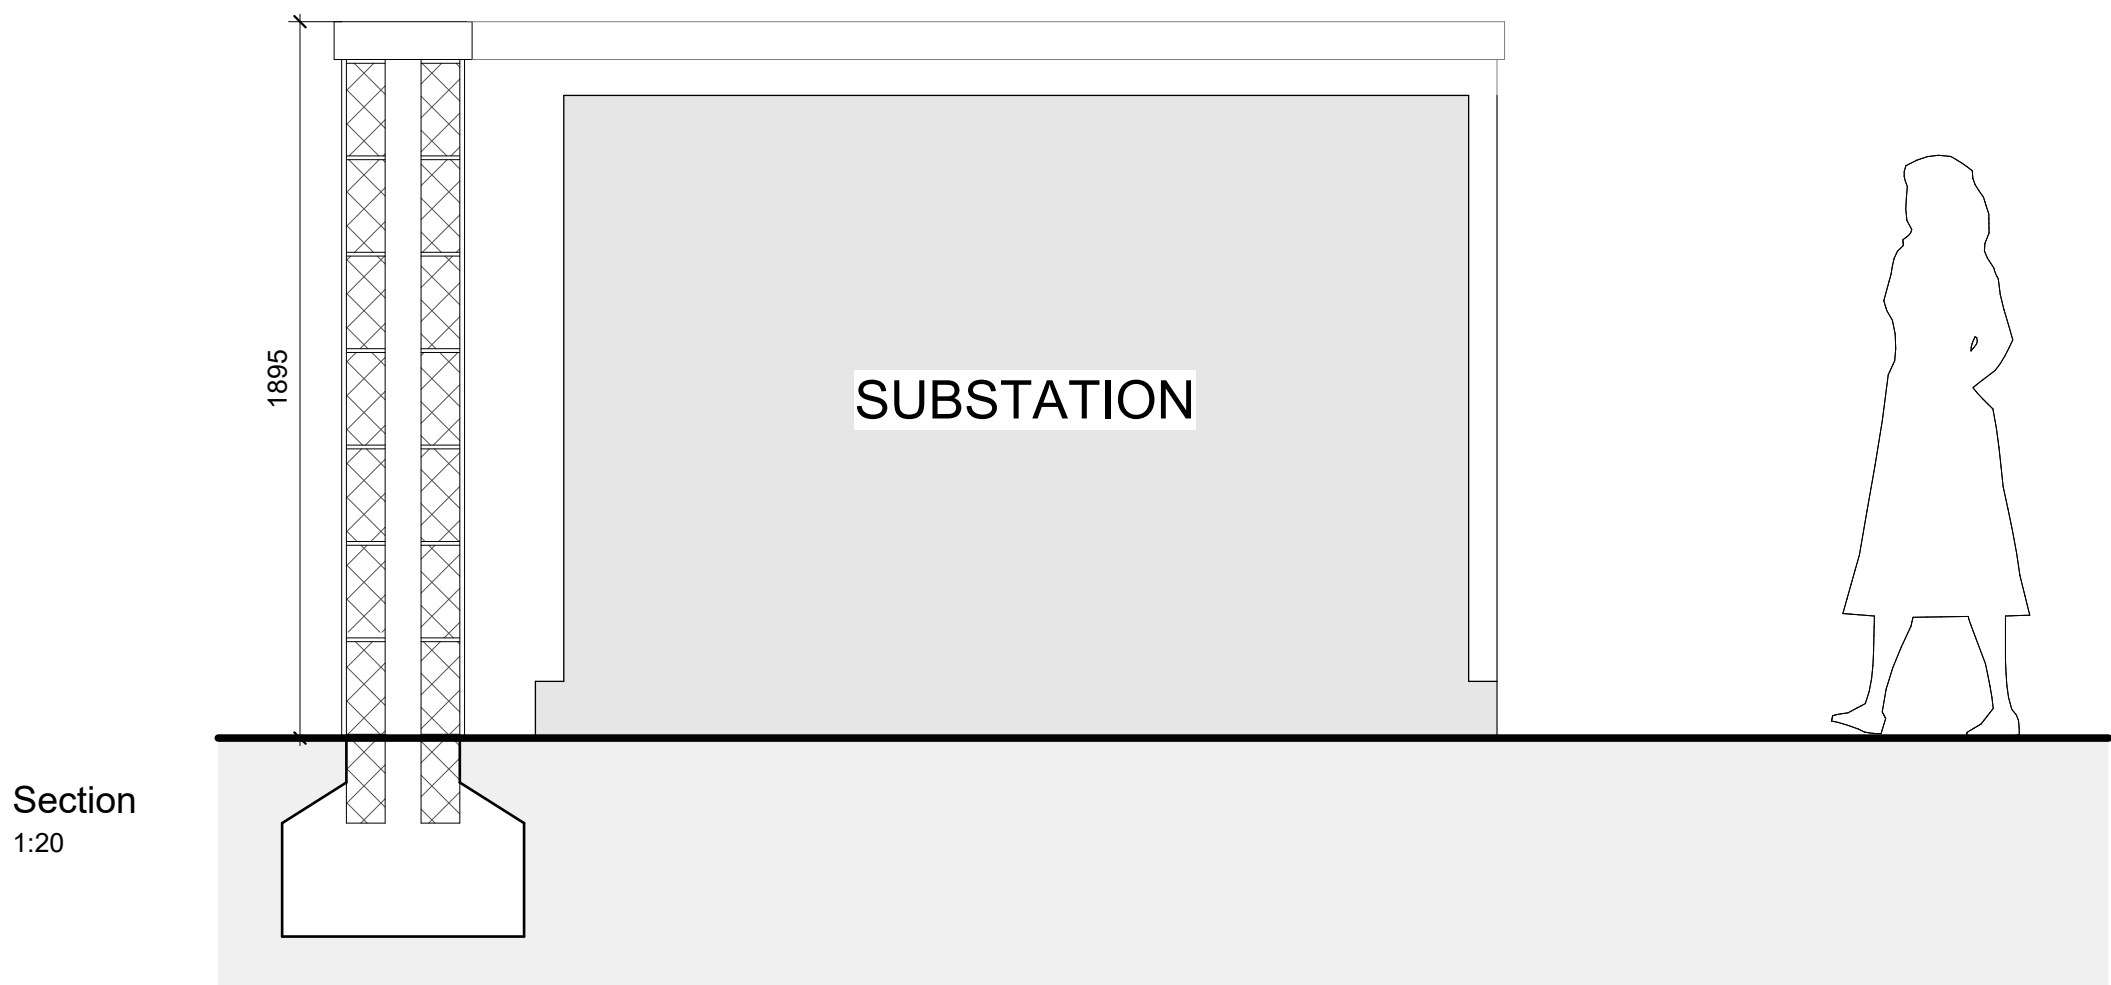


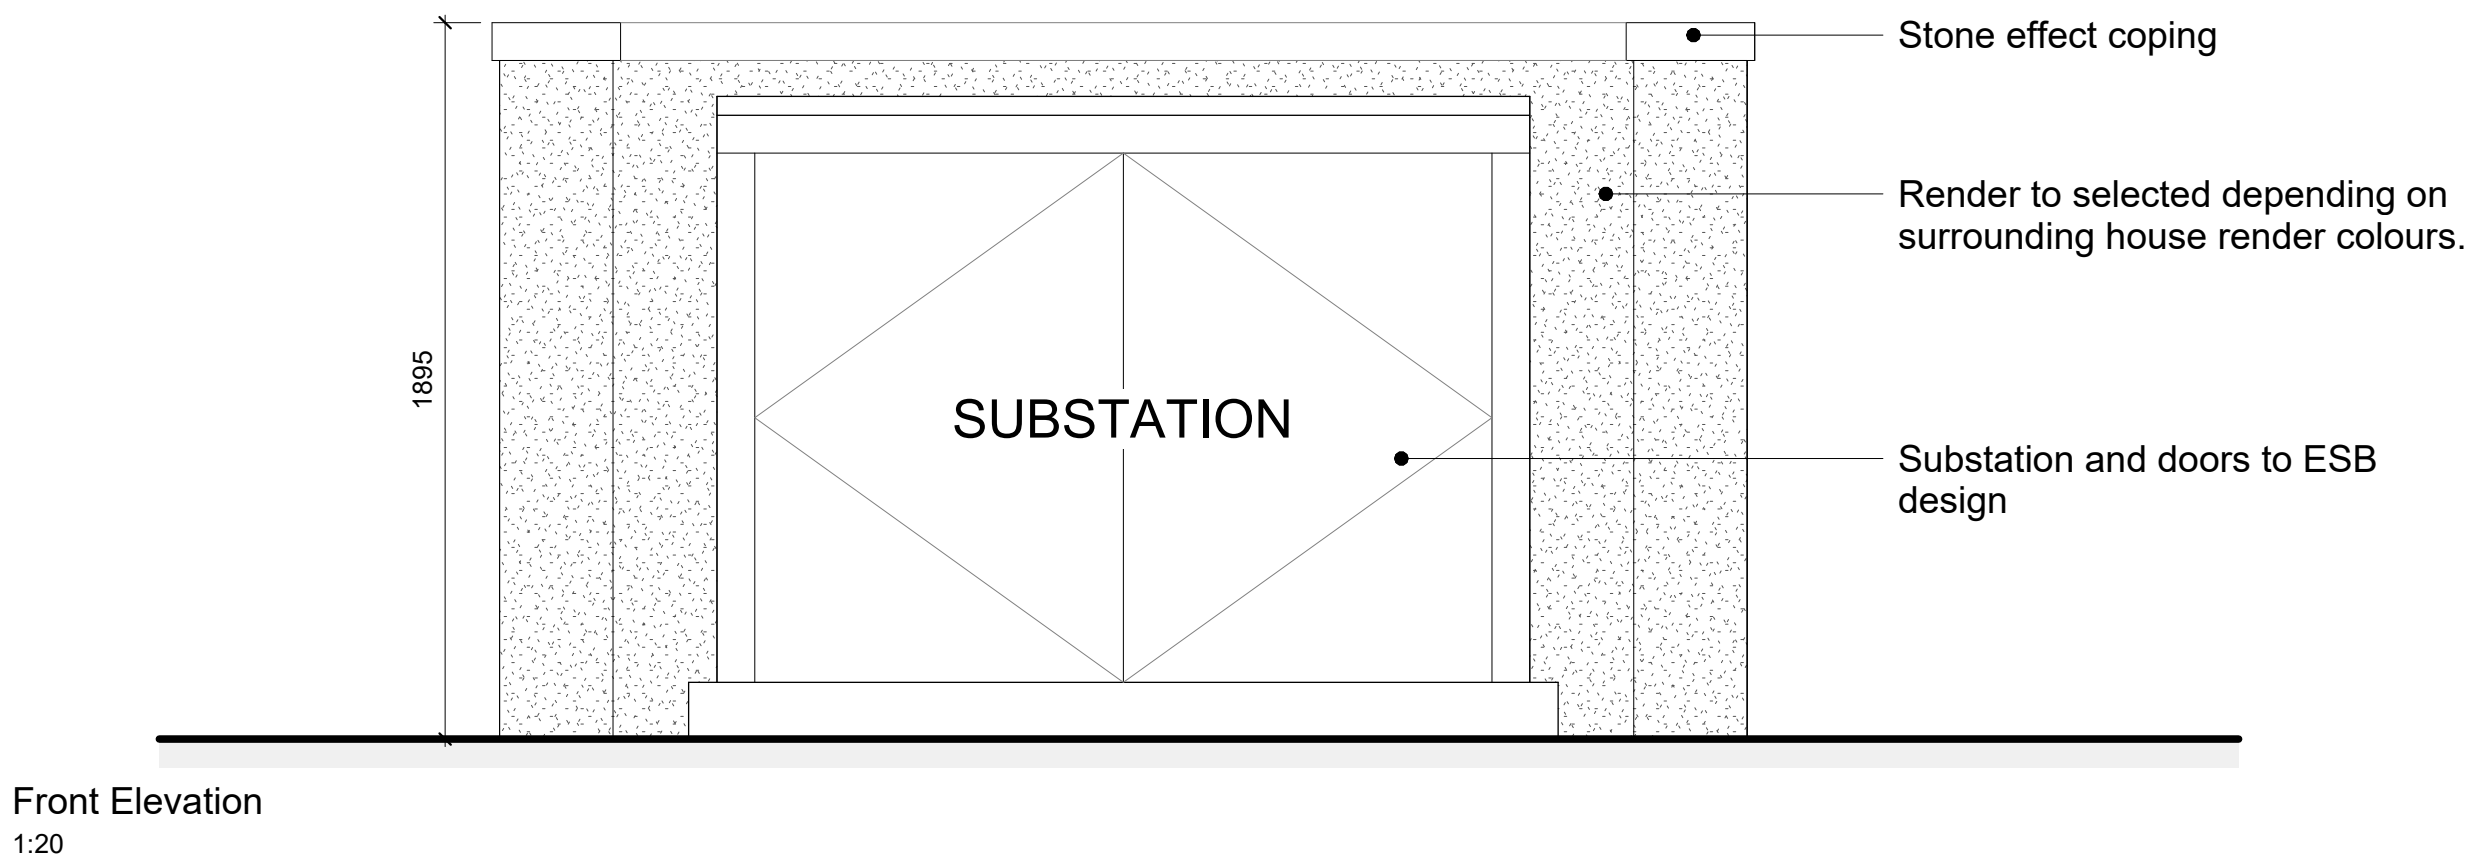

Status:

PLANNING ISSUE

Revision History: Checked: DM

P01 Issued for Planning 11/08/2026 SJ

Project & Client:

Ballykeeran Gardens, Cornamaddy
working with Ballymore Lands Ltd.

File Title: Scale: 1 : 20 @A1

Proposed Substation Drawing

File ID: Revision:

2650-HWS-P1-XX-D-A-10040 P01