


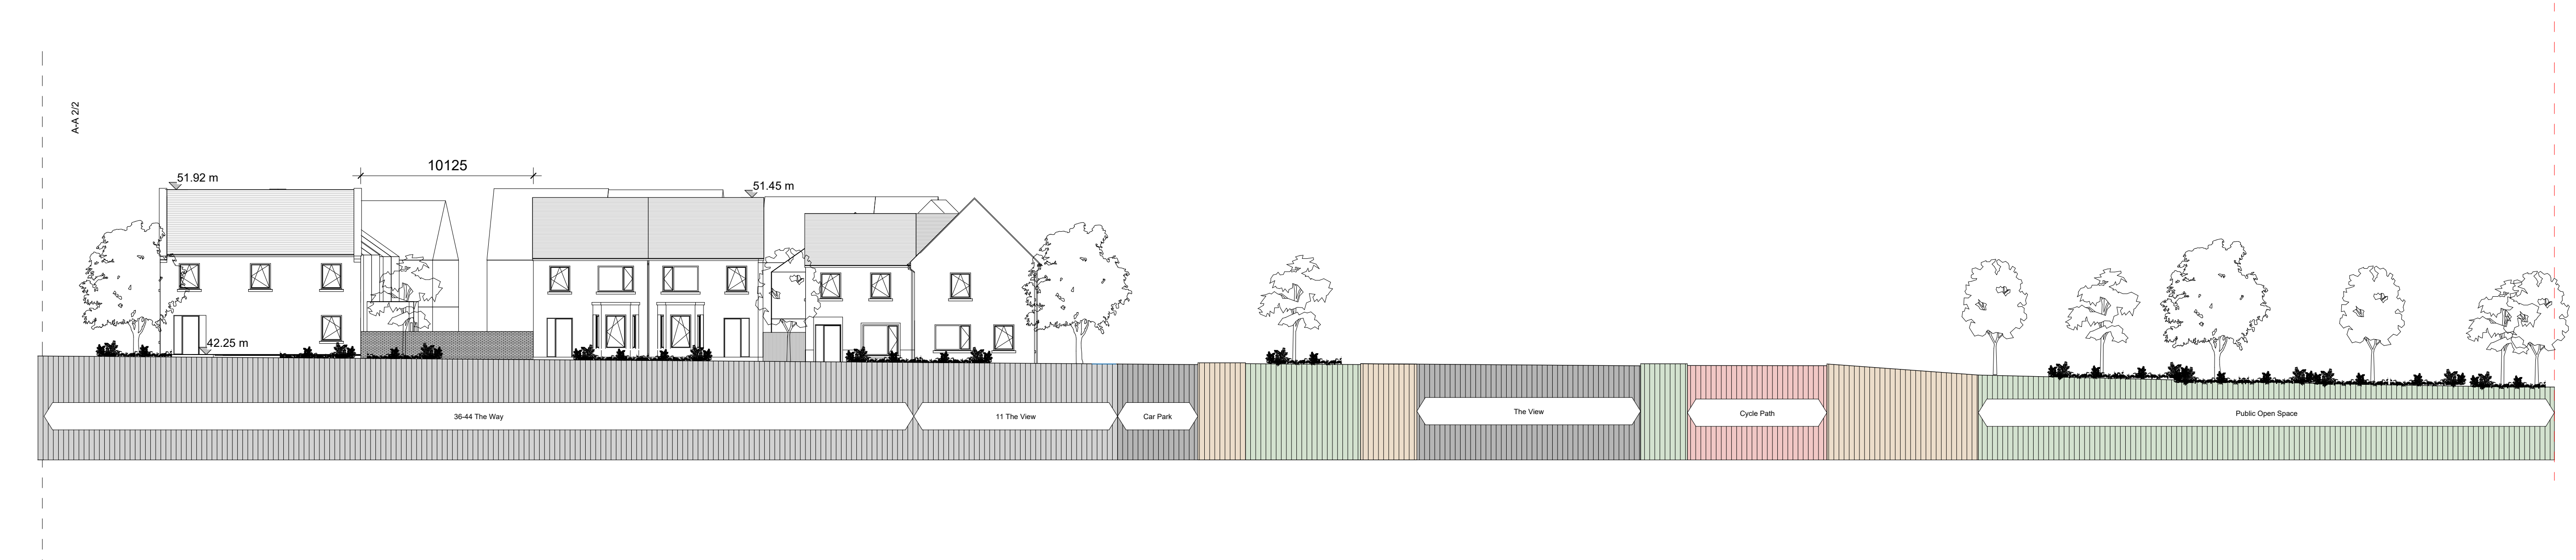

5 Contextual Elevation A
1 : 200



6 Contextual Elevation B
1 : 200



Location:


Status:
PLANNING ISSUE

Revision History: Checked: DM
P01 Issued for Planning 10/08/2026 SJ

Project & Client:
Ballykeeran Gardens, Cornamaddy working with
Ballymore Lands Ltd.

File Title: Scale: 1 : 200 @A0
Contextual Elevations

File ID: Revision:
2650-HWS-P1-ZZ-D-A-10300 P01

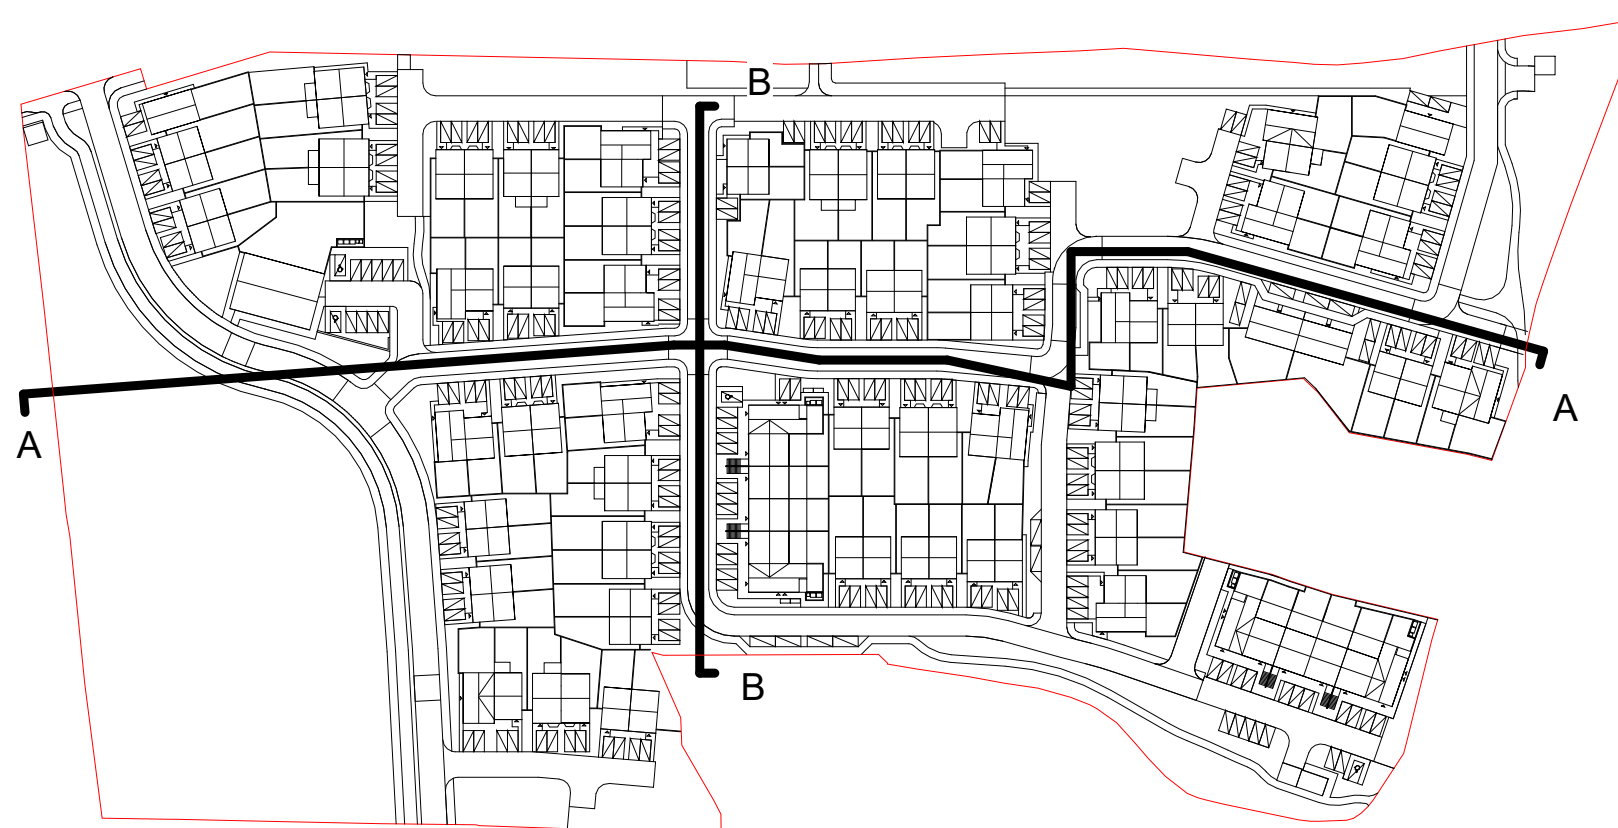

Howells