A1

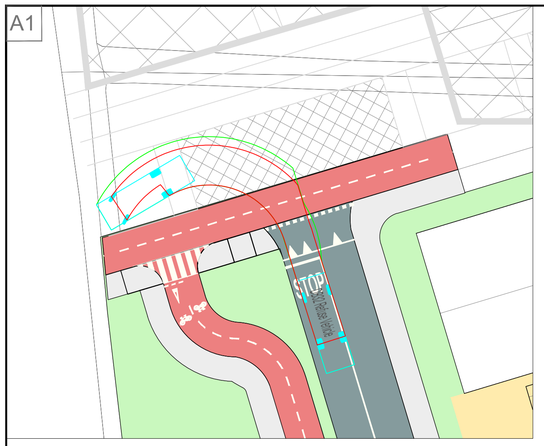

ZONE 1 SWEPT PATH ANALYSIS FOR REFUSE TRUCK
SCALE 1:250

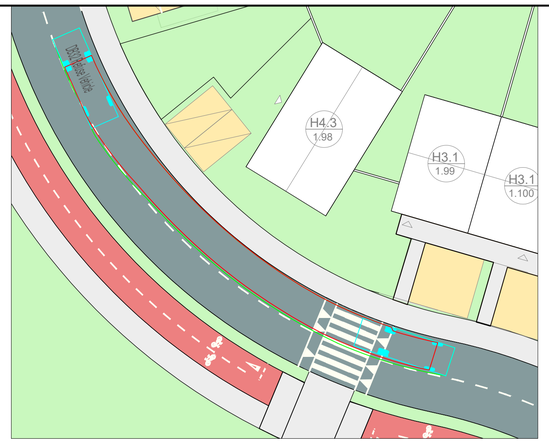

ZONE 2 SWEPT PATH ANALYSIS FOR REFUSE TRUCK
SCALE 1:250

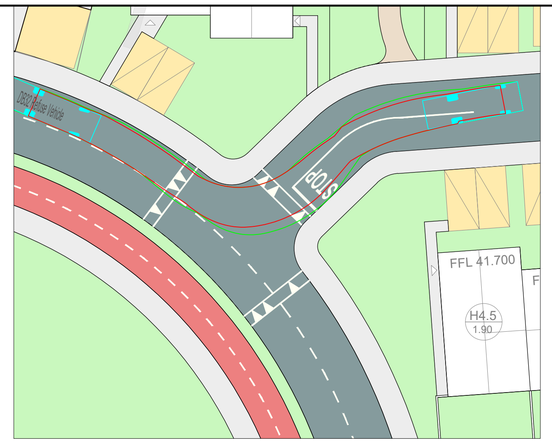

ZONE 3 SWEPT PATH ANALYSIS FOR REFUSE TRUCK
SCALE 1:250

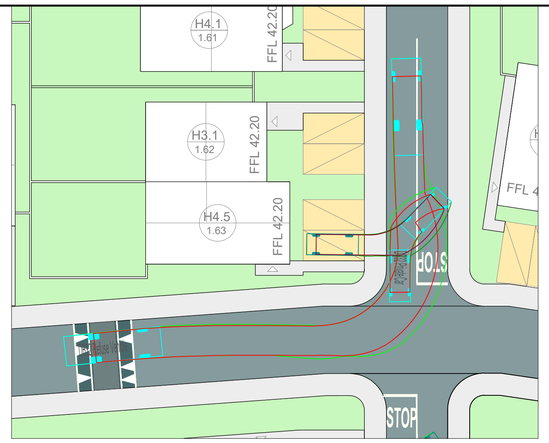

ZONE 4 SWEPT PATH ANALYSIS FOR REFUSE TRUCK
SCALE 1:250

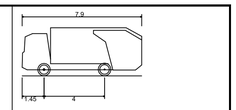

DB32 Refuse Vehicle

Overall Length	7.900m
Overall Width	2.400m
Overall Body Height	3.183m
Min Body Ground Clearance	0.388m
Max Track Width	2.400m
Lock to lock time	6.00s
Kerb to Kerb Turning Radius	9.625m

AUTOTRACK LEGEND

	VEHICLE WHEEL TRACK
	VEHICLE OVERHANG
	VEHICLE WHEEL TRACK (REVERSE)
	VEHICLE OVERHANG (REVERSE)

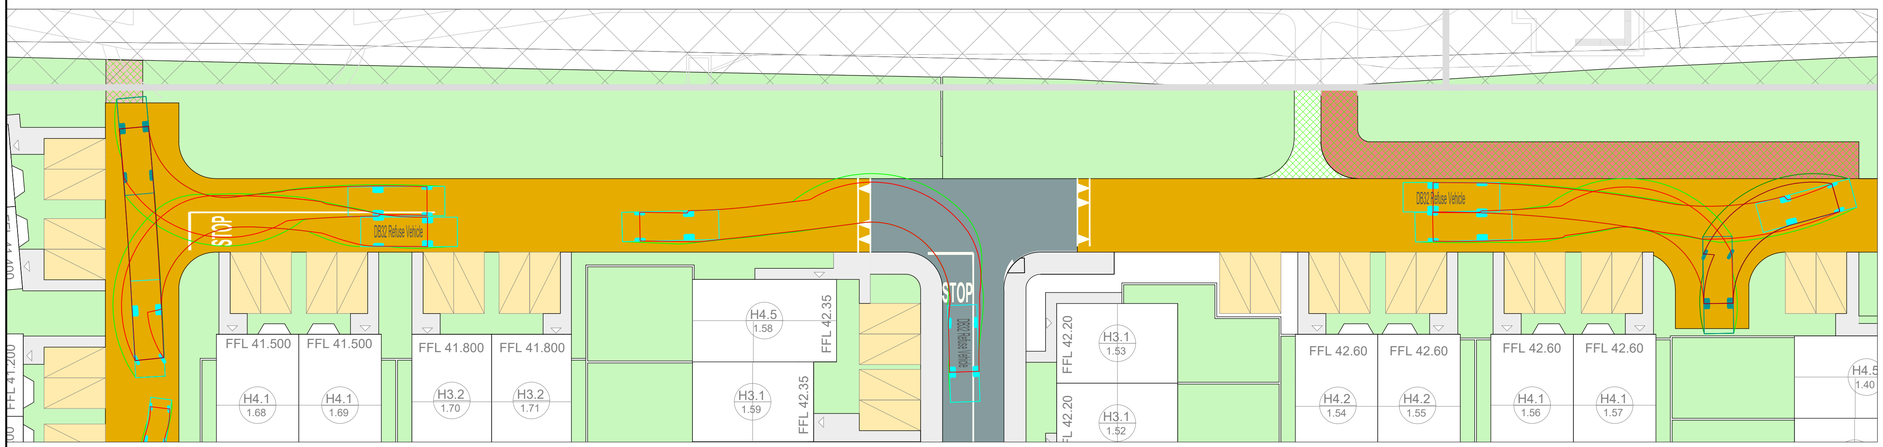

ZONE 5 SWEPT PATH ANALYSIS FOR REFUSE TRUCK
SCALE 1:250

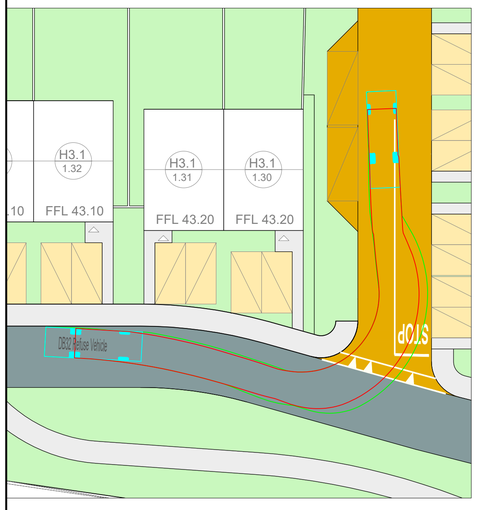

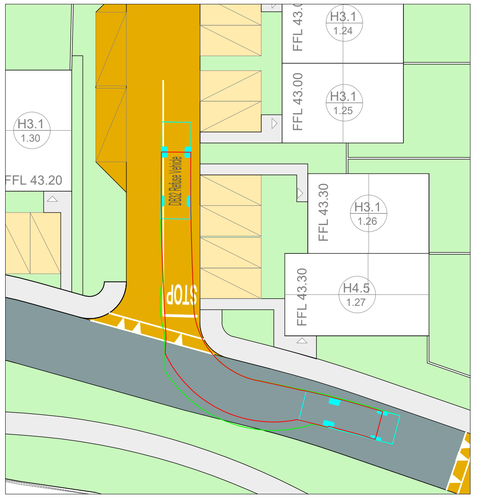

ZONE 6 SWEPT PATH ANALYSIS FOR REFUSE TRUCK
SCALE 1:250

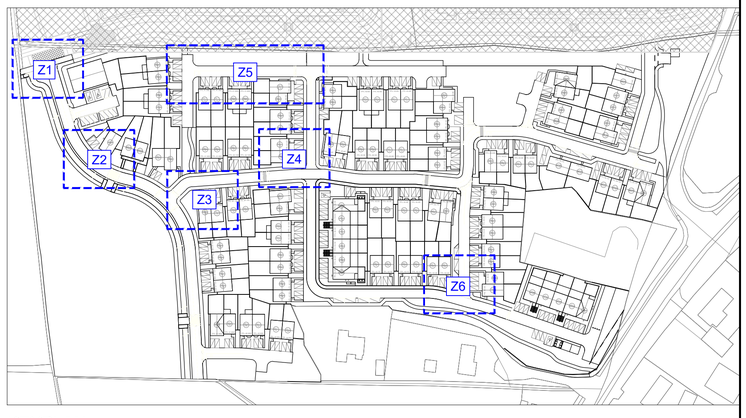

KEYPLAN
NTS

INFORMATION

© ORS
This drawing and any design hereon is the copyright of the Consultants and must not be reproduced without their written consent. All drawings remain the property of the Consultants.

Figured dimension only to be taken from this drawing.
All dimensions to be checked on site.
Consultants to be informed immediately of any discrepancies before work proceeds.

REV NO:	DATE:	REVISION NOTE:	DWN BY:	CKD BY:
P01	06/07/2026	ISSUED DRAFT FOR INFORMATION	EK	MH
P02	30/07/2026	ISSUED FOR INFORMATION	EK	DG
P03	12/08/2026	ISSUED FOR INFORMATION	EK	MH
P04	02/11/2026	ISSUED FOR INFORMATION	PM	RM

CLIENT:	BALLYMORE GROUP
PROJECT:	PROPOSED DEVELOPMENT, BALLYKEERAN GARDENS, CORNAMADDY, ATHLONE
TITLE:	PROPOSED PHASE 1 SWEPT PATH ANALYSIS REFUSE TRUCK SHEET 1

DRAWN:	CHECKED:	APPROVED:	JOB NO:	REV:
EK	RM	MH	251416	P04
DATE: AUGUST 2026	SCALE: 1:500		DRAWING NO: 251416-ORS-Z1-00-DR-TR-730	

ORS
Mullingar | Dublin | Galway | Donegal | Cork | Waterford
T: +353 1 5242060 | W: www.ors.ie | E: info@ors.ie
ISO 9001:2015 QUALITY ASSURED COMPANY

IS.EN.ISO 9001:2015 Cert. no. Q3324