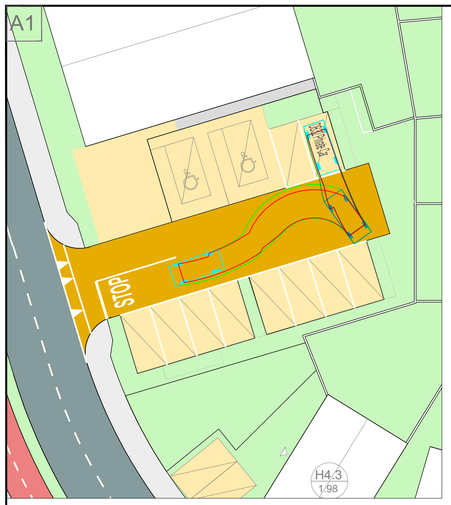

ZONE 1 SWEPT PATH ANALYSIS FOR PRIVATE CAR
SCALE 1:250

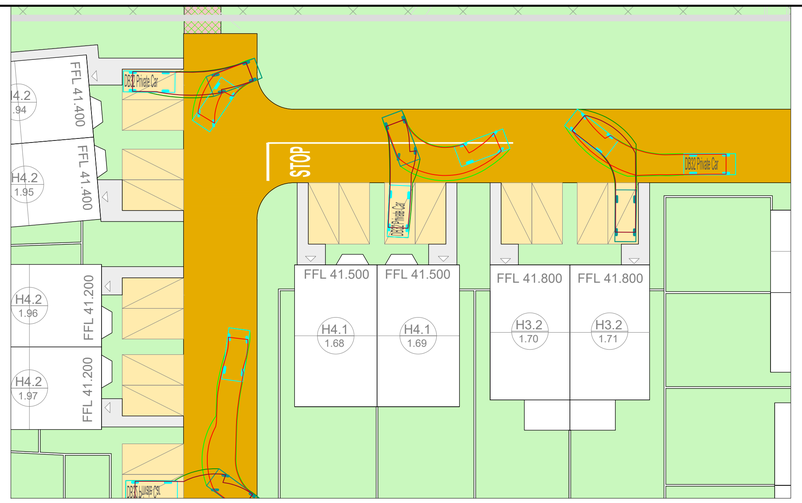

ZONE 2 SWEPT PATH ANALYSIS FOR PRIVATE CAR
SCALE 1:250

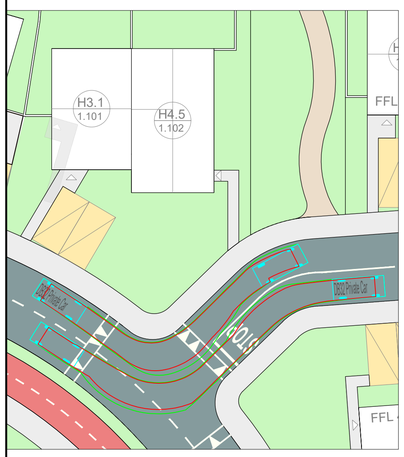

ZONE 3 SWEPT PATH ANALYSIS FOR PRIVATE CAR
SCALE 1:250



ZONE 4 SWEPT PATH ANALYSIS FOR PRIVATE CAR
SCALE 1:250

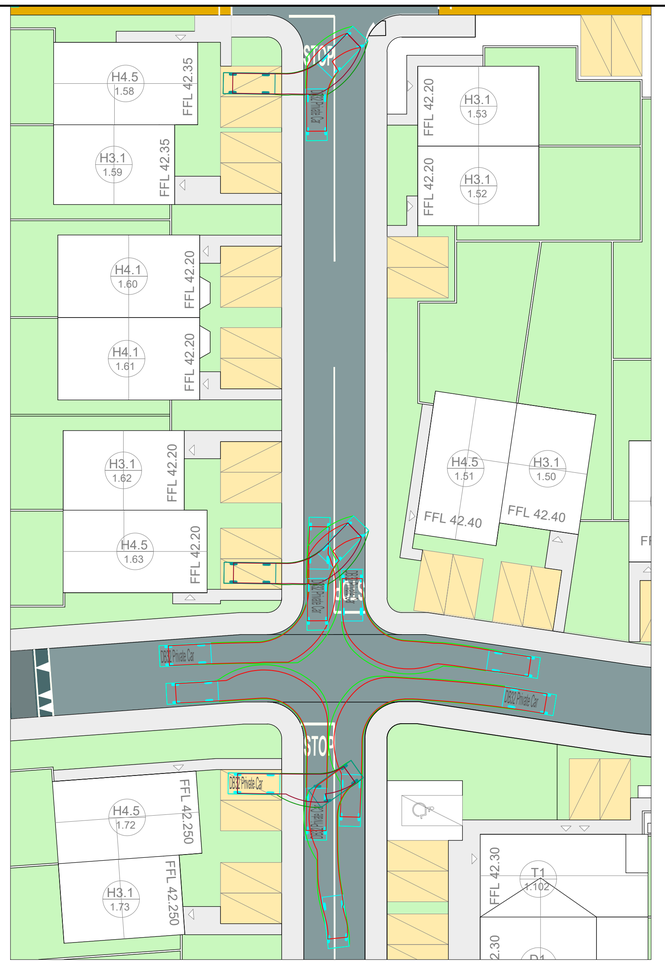

ZONE 8 SWEPT PATH ANALYSIS FOR PRIVATE CAR
SCALE 1:250

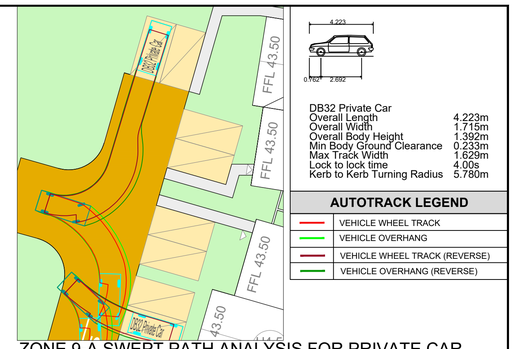

DB32 Private Car	
Overall Length	4.223m
Overall Width	1.715m
Overall Body Height	1.392m
Min Body Ground Clearance	0.233m
Max Track Width	1.629m
Lock to lock time	4.00s
Kerb to Kerb Turning Radius	5.780m

AUTOTRACK LEGEND

	VEHICLE WHEEL TRACK
	VEHICLE OVERHANG
	VEHICLE WHEEL TRACK (REVERSE)
	VEHICLE OVERHANG (REVERSE)

ZONE 9-A SWEPT PATH ANALYSIS FOR PRIVATE CAR
SCALE 1:250



ZONE 9 SWEPT PATH ANALYSIS FOR PRIVATE CAR
SCALE 1:250



ZONE 10 SWEPT PATH ANALYSIS FOR PRIVATE CAR
SCALE 1:250

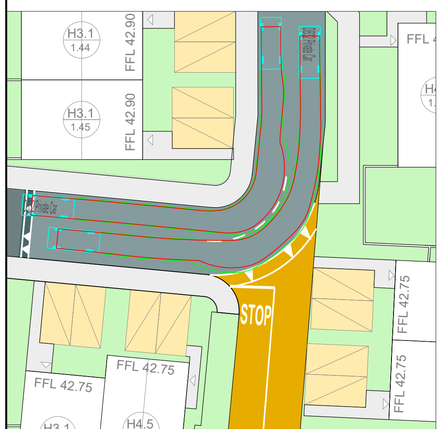

ZONE 5 SWEPT PATH ANALYSIS FOR PRIVATE CAR
SCALE 1:250

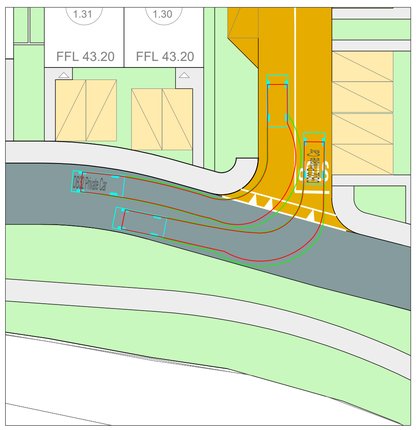

ZONE 6 SWEPT PATH ANALYSIS FOR PRIVATE CAR
SCALE 1:250



ZONE 7 SWEPT PATH ANALYSIS FOR PRIVATE CAR
SCALE 1:250

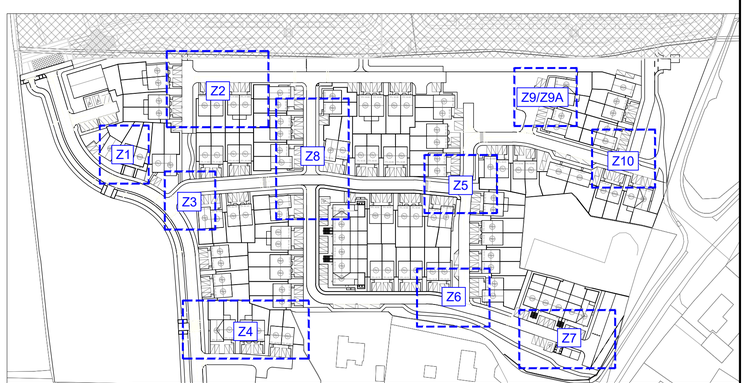

KEYPLAN
NTS

INFORMATION

© ORS
This drawing and any design hereon is the copyright of the Consultants and must not be reproduced without their written consent. All drawings remain the property of the Consultants.

Figured dimension only to be taken from this drawing. All dimensions to be checked on site. Consultants to be informed immediately of any discrepancies before work proceeds.

REV NO:	DATE:	REVISION NOTE:	DWN BY:	CKD BY:
P01	09/06/2026	ISSUED FOR COORDINATION	EK	MH
P02	06/07/2026	ISSUED DRAFT FOR INFORMATION	EK	MH
P03	30/07/2026	ISSUED FOR INFORMATION	EK	DG
P04	12/08/2026	ISSUED FOR INFORMATION	EK	MH
P05	02/11/2026	ISSUED FOR INFORMATION	PM	RM

CLIENT:	BALLYMORE GROUP
PROJECT:	PROPOSED DEVELOPMENT, BALLYKEERAN GARDENS, CORNAMADDY, ATHLONE
TITLE:	PROPOSED PHASE 1 SWEPT PATH ANALYSIS PRIVATE CAR

DRAWN:	CHECKED:	APPROVED:	JOB NO:	REV:
EK	RM	MH	251416	P05
DATE: AUGUST 2026	SCALE: 1:500		DRAWING NO: 251416-ORS-Z1-00-DR-TR-733	

ORS
Mullingar | Dublin | Galway | Donegal | Cork | Waterford
T: +353 1 5242060 | W: www.ors.ie | E: info@ors.ie
ISO 9001:2015 QUALITY ASSURED COMPANY

IS.EN.ISO 9001:2015 Cert. no. Q3324