Copyright. All Rights Reserved.
This work is copyright and cannot be re-produced or copied in any form or by any means (graphic, electronic or mechanical including photocopying) without the written permission of the originator. Any license, express or implied, to use this document for any purpose whatsoever is restricted to the terms of the agreement or implied agreement between the originator and the instructing party.

Unless otherwise stated all dimensions are in millimeters. Where dimensions are not given, drawings must not be scaled and the matter must be referred to the consultant. Any discrepancies in dimensions including between the master must be referred to the Landscape Architect. All dimensions must be checked on site. The Landscape Architect must be informed, by the Contractor, of any discrepancies before work proceeds.

THIS DRAWING IS TO BE READ IN CONJUNCTION WITH RELEVANT CONSULTANT'S DRAWINGS.

Legend

Boundary Treatments

- WAL01 - 1.8m High Block and Render Wall
  To public footpaths
- FFG01 - 1.2m High Estate Railing
  Material: Galvanised MS Railing
  Colour: Black
- FFG02 - 1.2m High Post and Wire Fence
  To Garrynafela stream
- FFG03 - Concrete Post and Timber Panel Fence
  Between back garden boundaries
- WAL02 - Concrete Post and Panel Fence
  Timber effect between back garden boundaries
- FFG04 - Paladin Weldmesh Fence & Gate
  Size: 1200mm High
  To kids play area
- WAL03 - Natural Stone Clad Decorative Wall
  Height: 600mm
  Refer to engineer's details

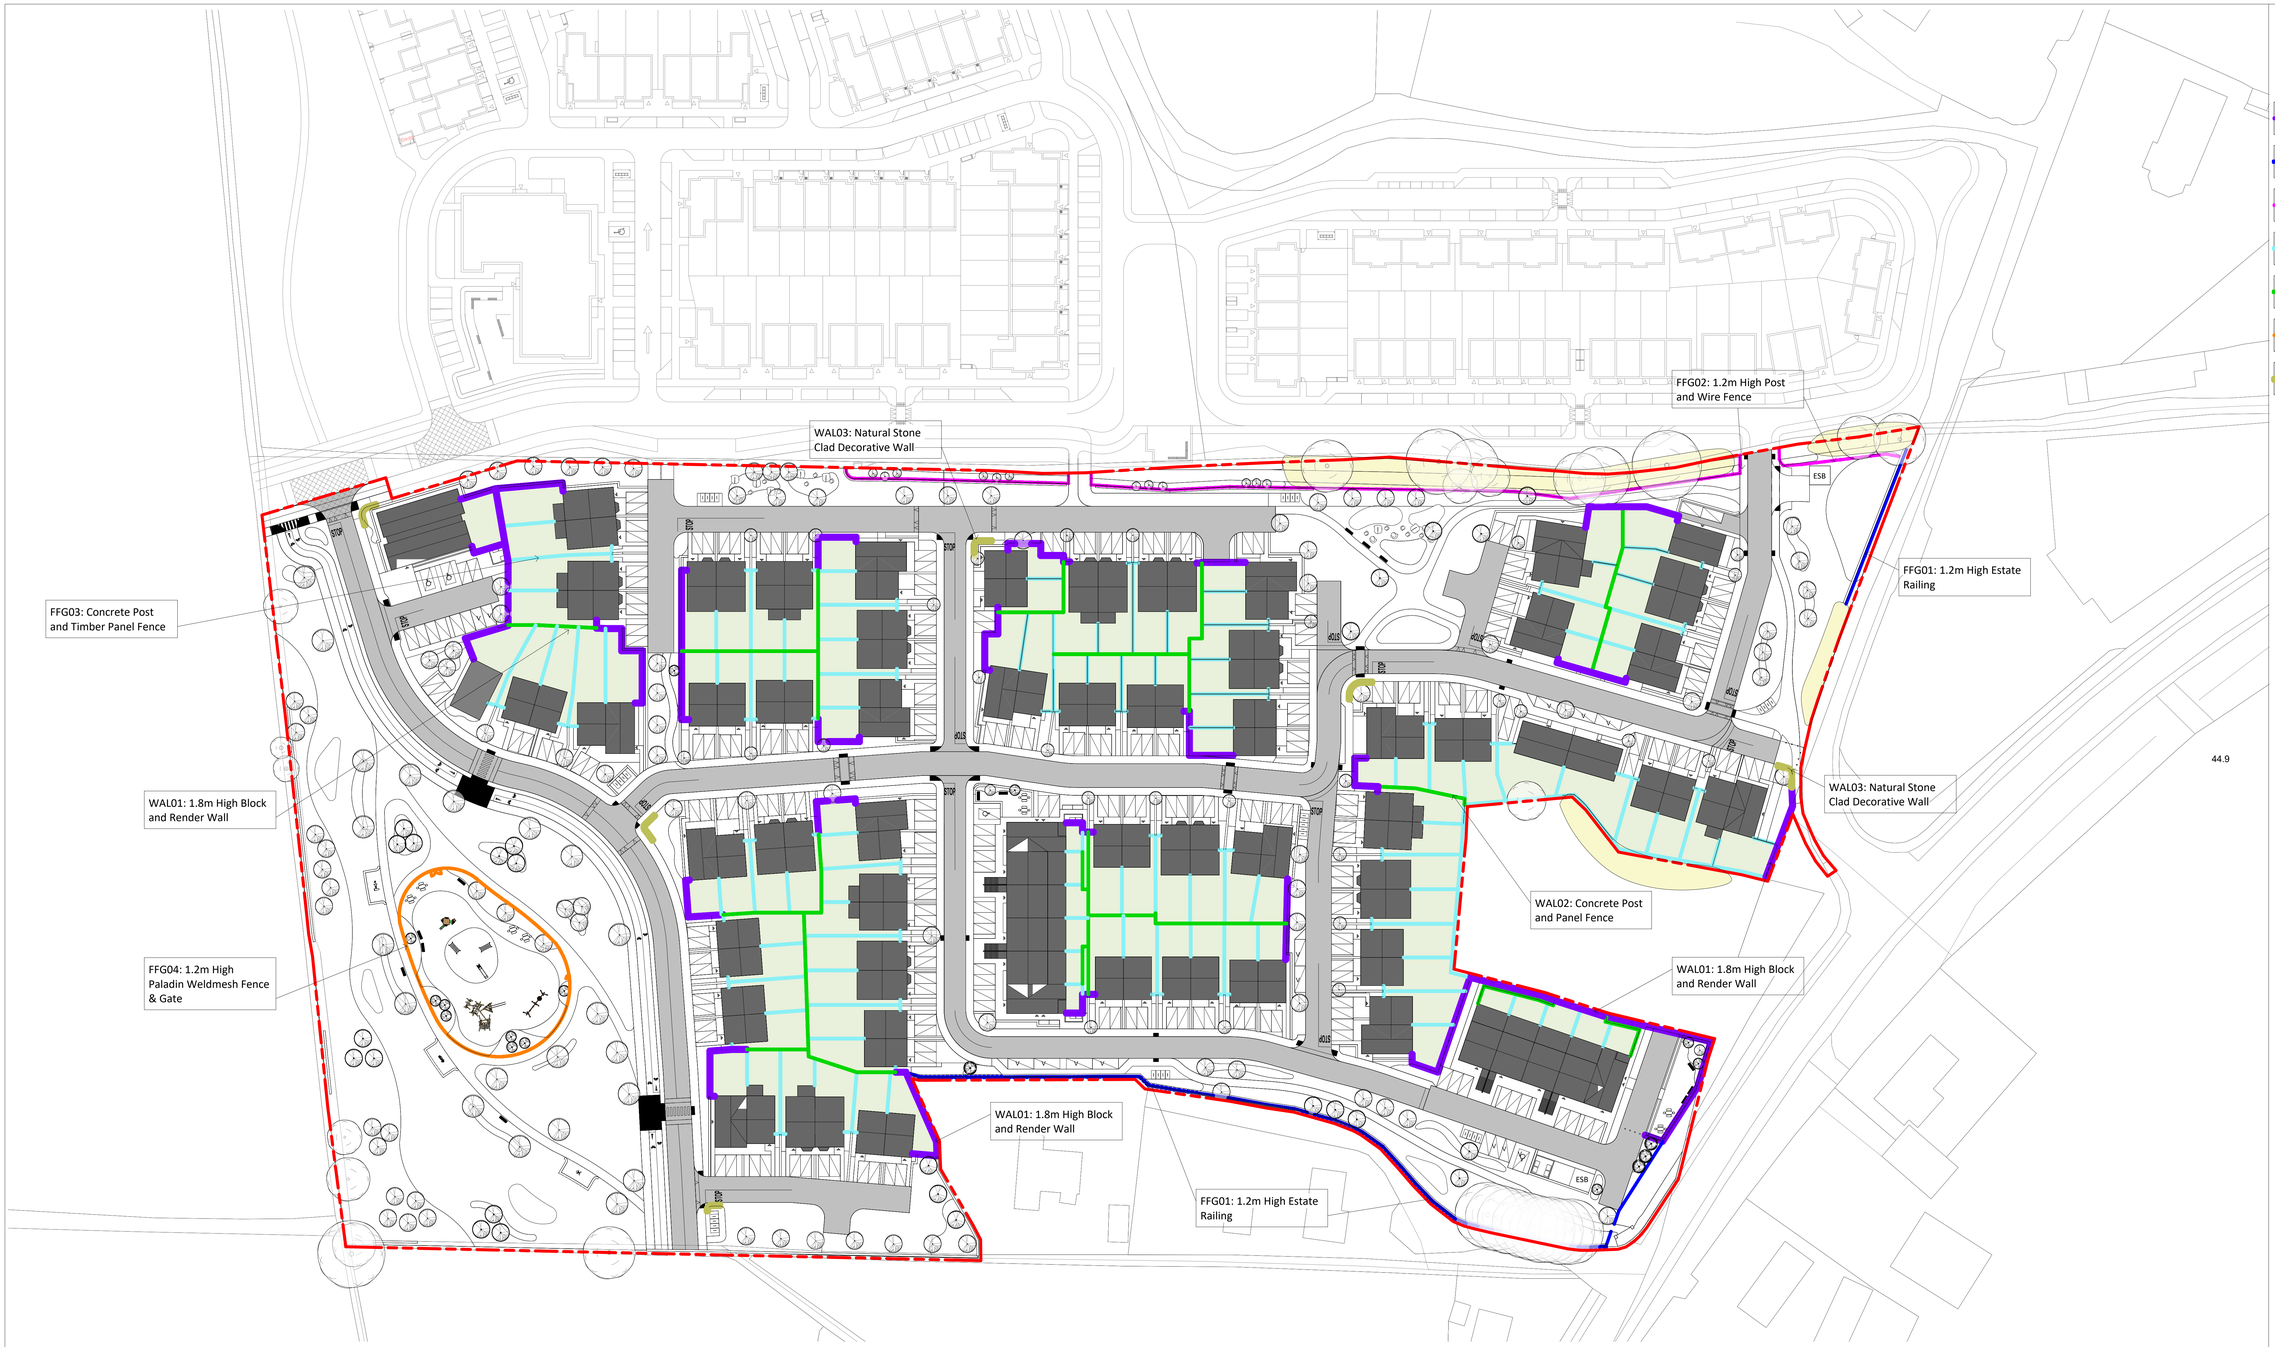

Revision Notes	By/Chk	Date	Rev
Updated Planning Issue for FI Response	MD/BM	03/11/26	P06
Updated Planning Issue following Revised Architect's Layout	MD/BM	12/08/26	P05
Updated Planning Issue following Revised Architect's Layout	MD/BM	05/08/26	P04

Status: PLANNING

Park Hood
Chartered Landscape Architects
Hawarden House, 163 Upper Newtownards Road, Belfast, BT4 3HZ
T: +44 (0) 28 9029 8020 **E:** info@parkhood.com **parkhood.com**

Client: Ballymore

Project: Ballykeeran Gardens
Cornamaddy, Athlone, County Westmeath

Title: Landscape Phase 1-Boundary Treatments

Job No: 8612 **Scale@A0:** 1 : 500 **Date:** February 2026

Drawing Number

Project	Originator	Volume	Level	Type	Role	Number	Revision
8612	PHL	ZZ	ZZ	DR	L	1100	P06

10m 50m