

Notes:

THIS DRAWING OR DESIGN IS THE COPYRIGHT OF THE ARCHITECT AND MAY NOT BE REPRODUCED WITHOUT WRITTEN CONSENT.

COPYRIGHT © 2011


DO NOT SCALE FROM THIS DRAWING. USE FIGURED DIMENSIONS ONLY.

ALL DIMENSIONS ARE IN MILLIMETERS

CONTRACTOR MUST CONFIRM SITE DIMENSIONS BEFORE STARTING WORK OR SHOP DRAWINGS

ALL DIMENSIONS ARE TO BLOCK FACE OF BLOCKWORK AND THE PLASTERBOARD OF INTERNAL PARTITIONS

THIS DRAWING IS TO BE READ IN ACCORDANCE WITH ALL RELEVANT SPECIALIST DRAWINGS AND SPECIFICATIONS.

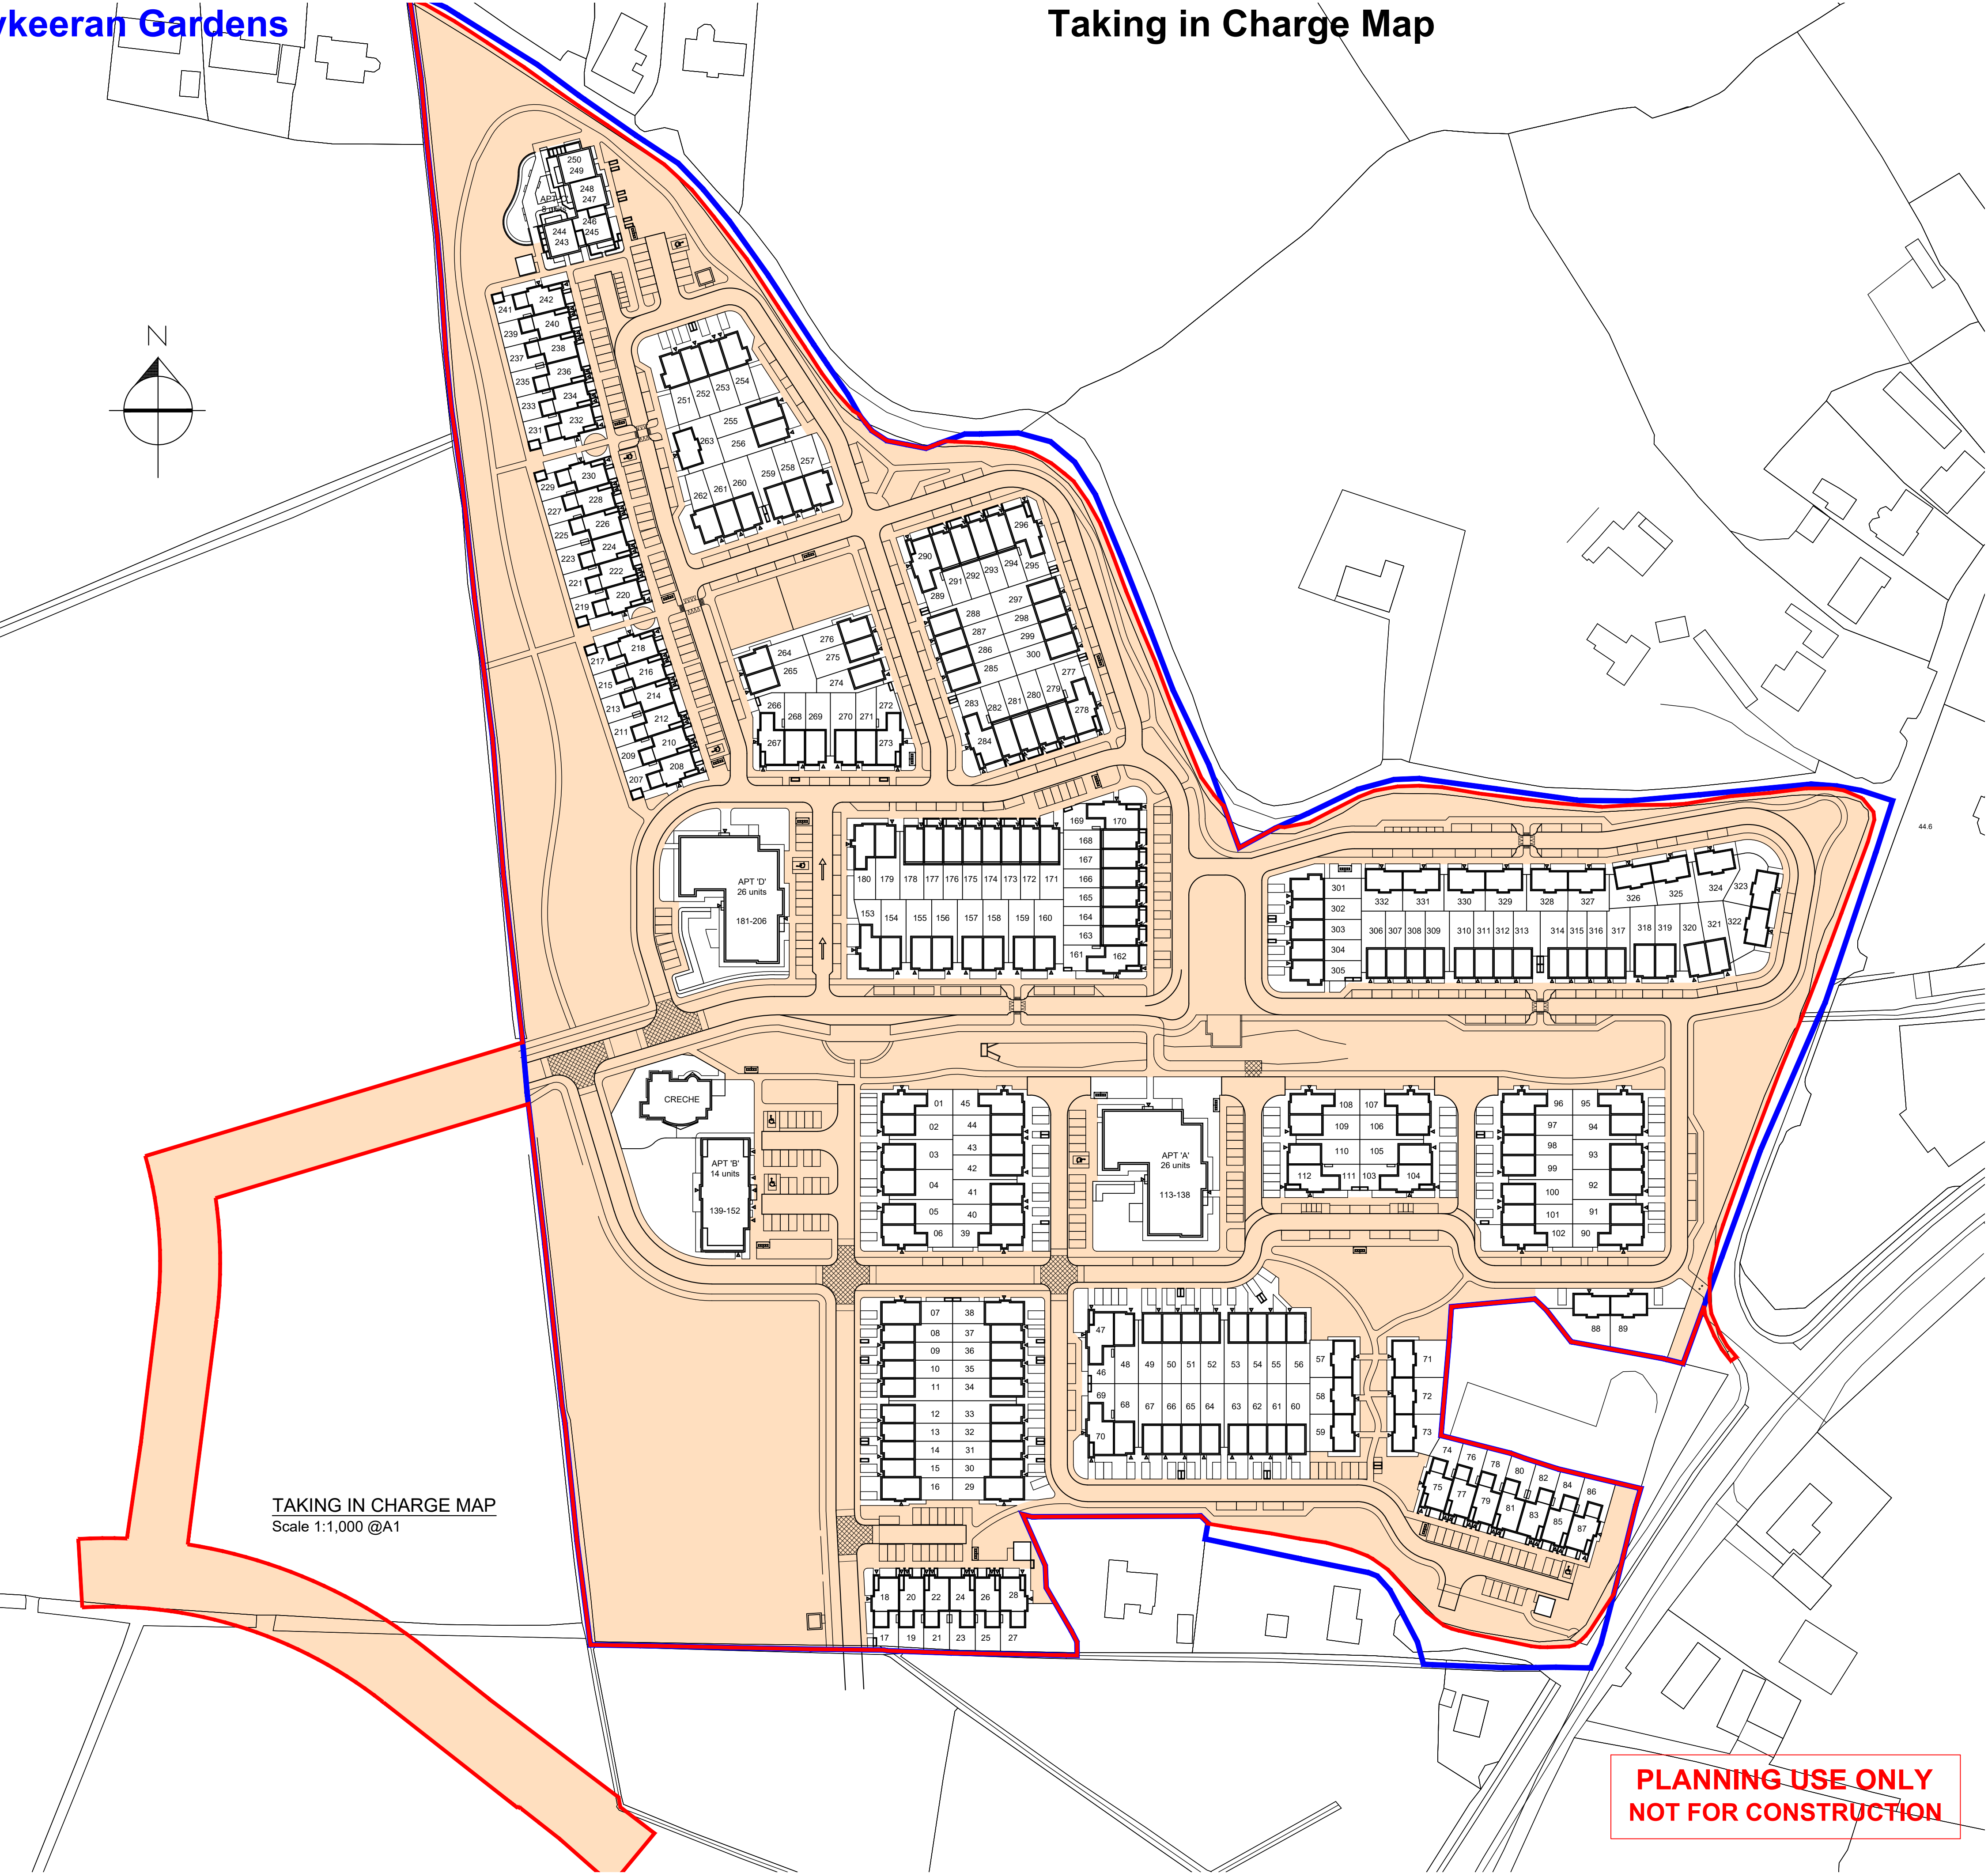

LEGEND

Extent of lands in applicants control

Extent of Proposed Application Boundary

Area Taken in Charge

project:	PROPOSED RESIDENTIAL DEVELOPMENT	date:	March 2023	checked:	
	at Ballykeeran Gardens, Cornamaddy, Athlone, County Westmeath	drawn:	M.H.		
drawing title:	TAKING IN CHARGE MAP	project no.:	2130		
		scale:	1:1000 @A1		
		#stage:	PLANNING		
		sheet no.	143	revision	

Arnold Leahy architects

1 Crescent Villas
O'Connell Avenue
Limerick
Phone: (061) 315 989
Email: reception@ala.ie