


SECTION THROUGH PROPOSED MODULAR
ATTENUATION TANK

SCALE 1:50

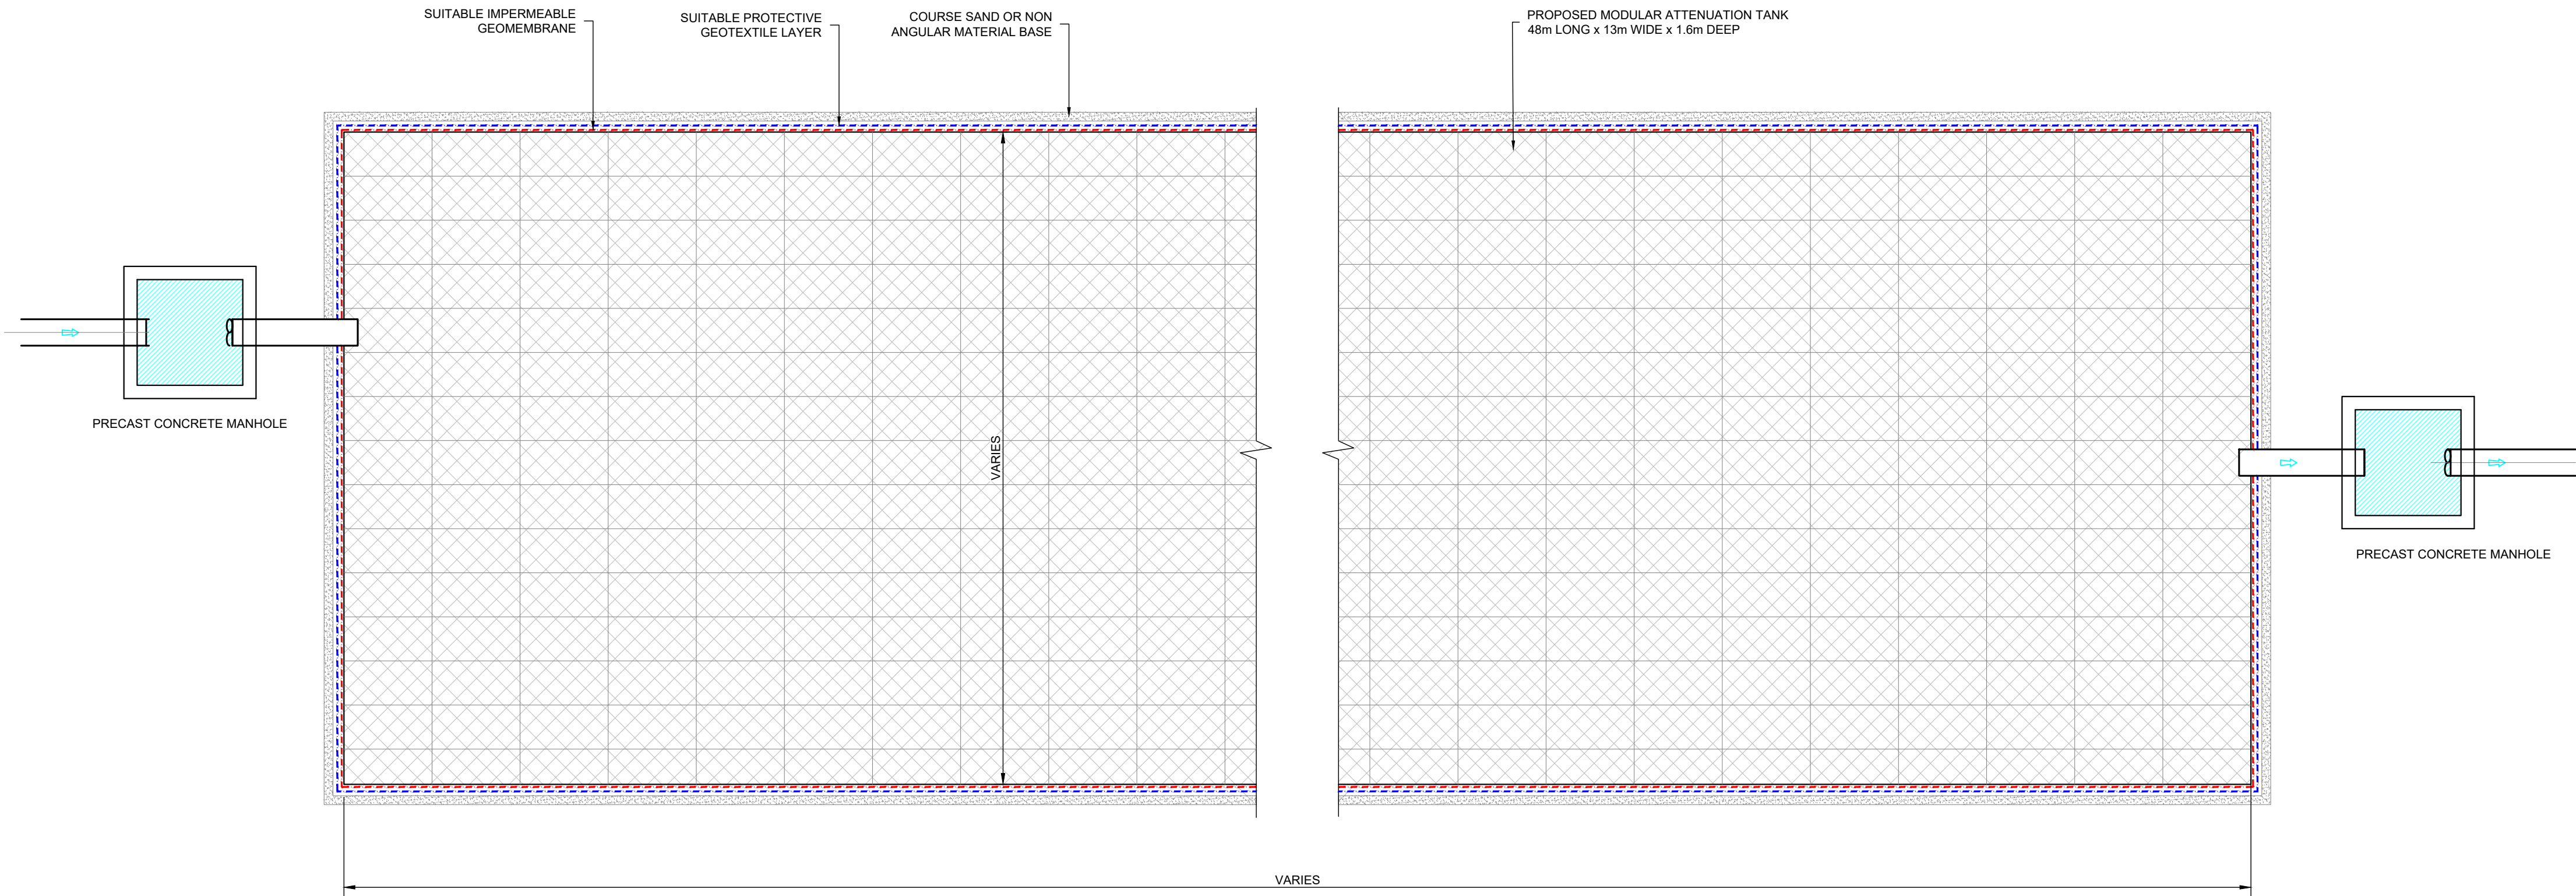

PLAN OF PROPOSED MODULAR ATTENUATION TANK

SCALE 1:50

INFORMATION

© ORS
This drawing and any design hereon is the copyright of the
Consultants and must not be reproduced without their written consent.
All drawings remain the property of the Consultants.

Figured dimension only to be taken from this drawing.
All dimensions to be checked on site.
Consultants to be informed immediately of any
discrepancies before work proceeds.

REV NO:	DATE:	REVISION NOTE:	DWN BY:	CKD BY:
P01	30/07/2026	ISSUED FOR INFORMATION	EK	DG
P02	12/08/2026	ISSUED FOR INFORMATION	EK	MH

CLIENT:	BALLYMORE GROUP				
PROJECT:	PROPOSED DEVELOPMENT, BALLYKEERANK GARDENS, CORNAMADDY, ATHLONE				
TITLE:	PROPOSED PHASE 1 AMENDMENT TYPICAL ATTENUATION TANK DETAILS				
DRAWN: EK	CHECKED: MH	APPROVED: MH	JOB NO: 251416	REV: P02	
DATE: AUGUST 2026	SCALE: 1:50	DRAWING NO: 251416-ORS-ZZ-XX-DR-C-422			

l

ORS

Mullingar | Dublin | Galway | Donegal
T: +353 1 5242060 | W: www.ors.ie | E: info@ors.ie
ISO 9001:2015 QUALITY ASSURED COMPANY