


ZONE 1 SWEPT PATH ANALYSIS FOR PRIVATE CAR
SCALE 1:250

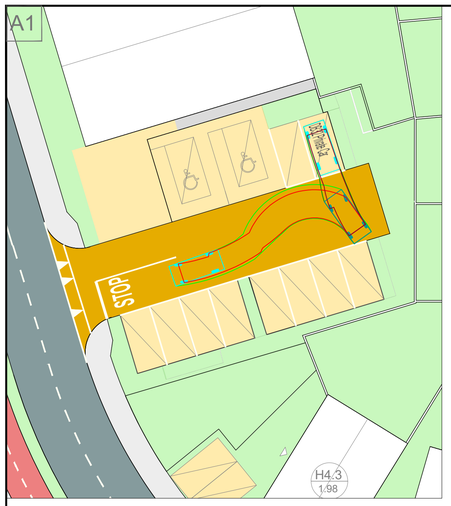


ZONE 2 SWEPT PATH ANALYSIS FOR PRIVATE CAR
SCALE 1:250




ZONE 3 SWEPT PATH ANALYSIS FOR PRIVATE CAR
SCALE 1:250

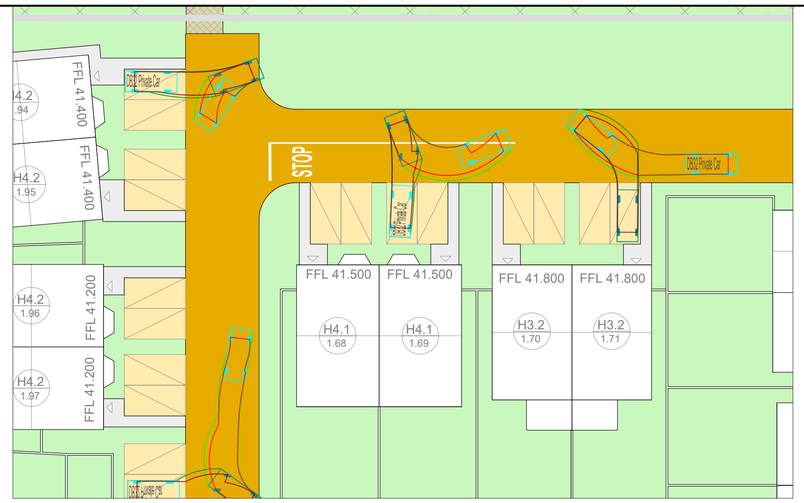


ZONE 4 SWEPT PATH ANALYSIS FOR PRIVATE CAR
SCALE 1:250

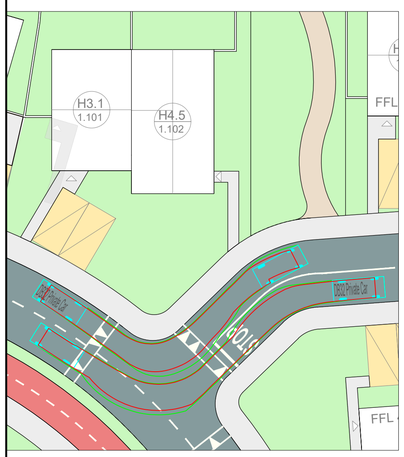


ZONE 8 SWEPT PATH ANALYSIS FOR PRIVATE CAR
SCALE 1:250

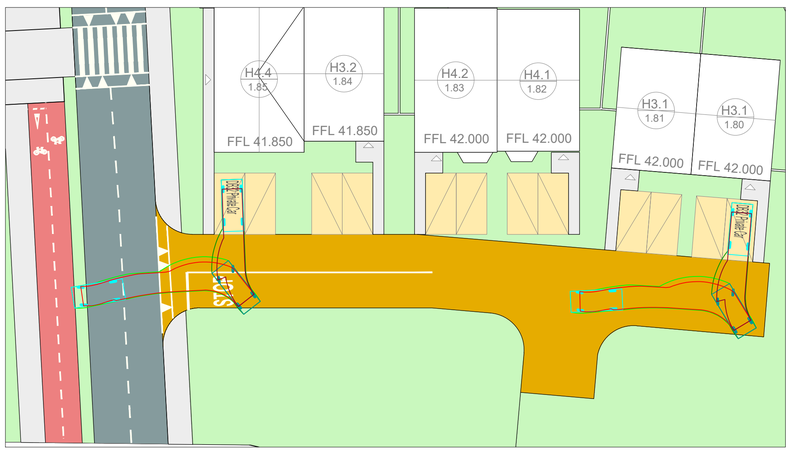


ZONE 9 SWEPT PATH ANALYSIS FOR PRIVATE CAR
SCALE 1:250

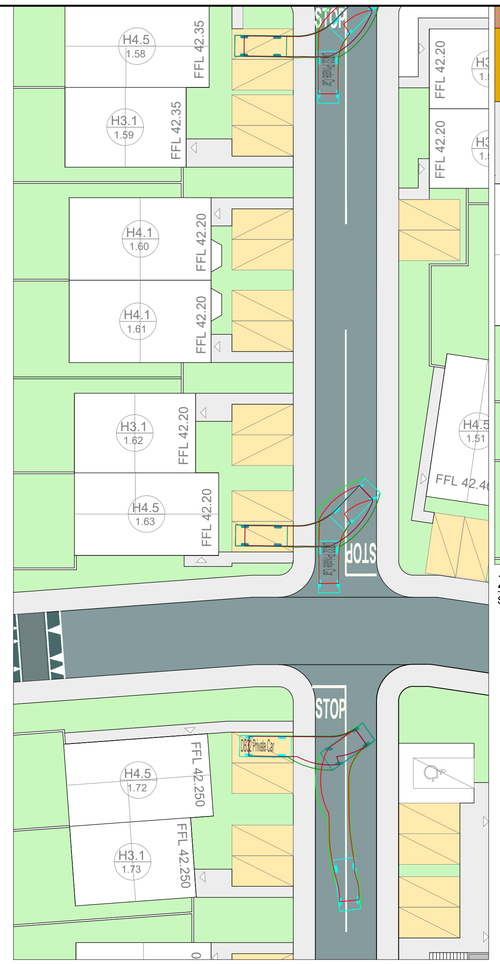


DB32 Private Car

| | |
|---|---|
| Overall Length | 4.223m |
| Overall Width | 1.715m |
| Overall Body Height | 1.392m |
| Min Body Ground Clearance | 0.233m |
| Max Track Width | 1.629m |
| Lock to lock time | 4.00s |
| Kerb to Kerb Turning Radius | 5.780m |

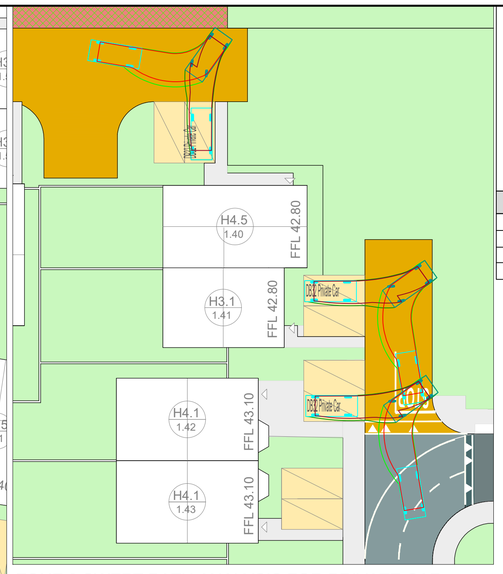**AUTOTRACK LEGEND**

| | |
|---|---|
| | VEHICLE WHEEL TRACK |
| | VEHICLE OVERHANG |
| | VEHICLE WHEEL TRACK (REVERSE) |
| | VEHICLE OVERHANG (REVERSE) |

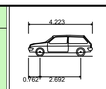


ZONE 10 SWEPT PATH ANALYSIS FOR PRIVATE CAR
SCALE 1:250




ZONE 5 SWEPT PATH ANALYSIS FOR PRIVATE CAR
SCALE 1:250




ZONE 6 SWEPT PATH ANALYSIS FOR PRIVATE CAR
SCALE 1:250

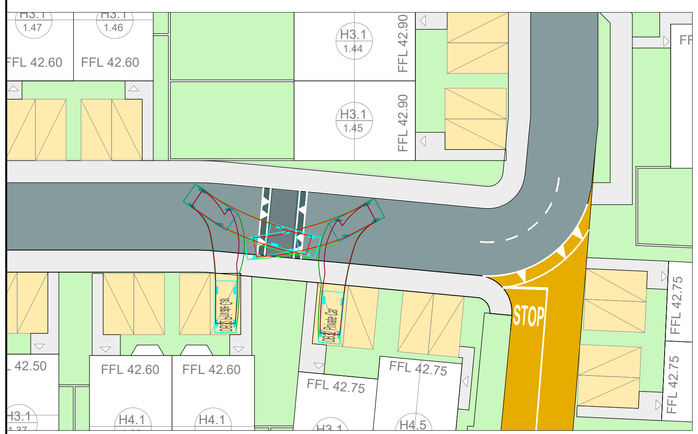

ZONE 7 SWEPT PATH ANALYSIS FOR PRIVATE CAR
SCALE 1:250

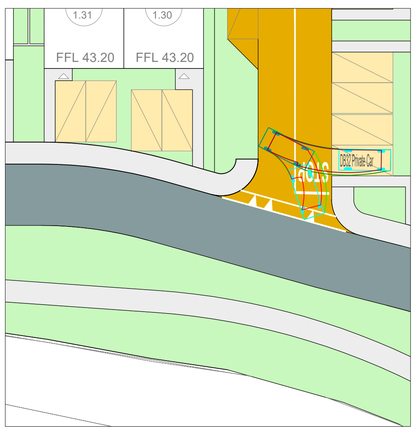


KEYPLAN
NTS

## INFORMATION

© ORS
This drawing and any design hereon is the copyright of the Consultants and must not be reproduced without their written consent. All drawings remain the property of the Consultants.

Figured dimension only to be taken from this drawing. All dimensions to be checked on site. Consultants to be informed immediately of any discrepancies before work proceeds.
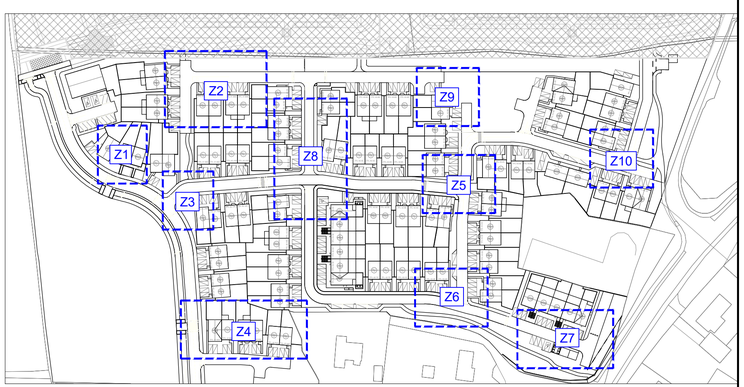
| REV NO: | DATE: | REVISION NOTE: | DWN BY: | CKD BY: |
|---|---|---|---|---|
| P01 | 02/11/2026 | ISSUED FOR INFORMATION | PM | RM |

| | | | | |
|---|---|---|---|---|
| CLIENT: | BALLYMORE GROUP | | | |
| PROJECT: | PROPOSED DEVELOPMENT, BALLYKEERAN GARDENS, CORNAMADDY, ATHLONE | | | |
| TITLE: | PROPOSED PHASE 1 SWEPT PATH ANALYSIS PRIVATE CAR | | | |
| DRAWN: EK | CHECKED: RM | APPROVED: MH | JOB NO: 251416 | REV: P01 |
| DATE: NOV 2026 | SCALE: 1:500 | | DRAWING NO: 251416-ORS-Z1-00-DR-TR-734 | |

ORS
Mullingar | Dublin | Galway | Donegal | Cork | Waterford
T: +353 1 5242060 | W: www.ors.ie | E: info@ors.ie
ISO 9001:2015 QUALITY ASSURED COMPANY

IS EN ISO 9001:2015 Cert. no. Q3324